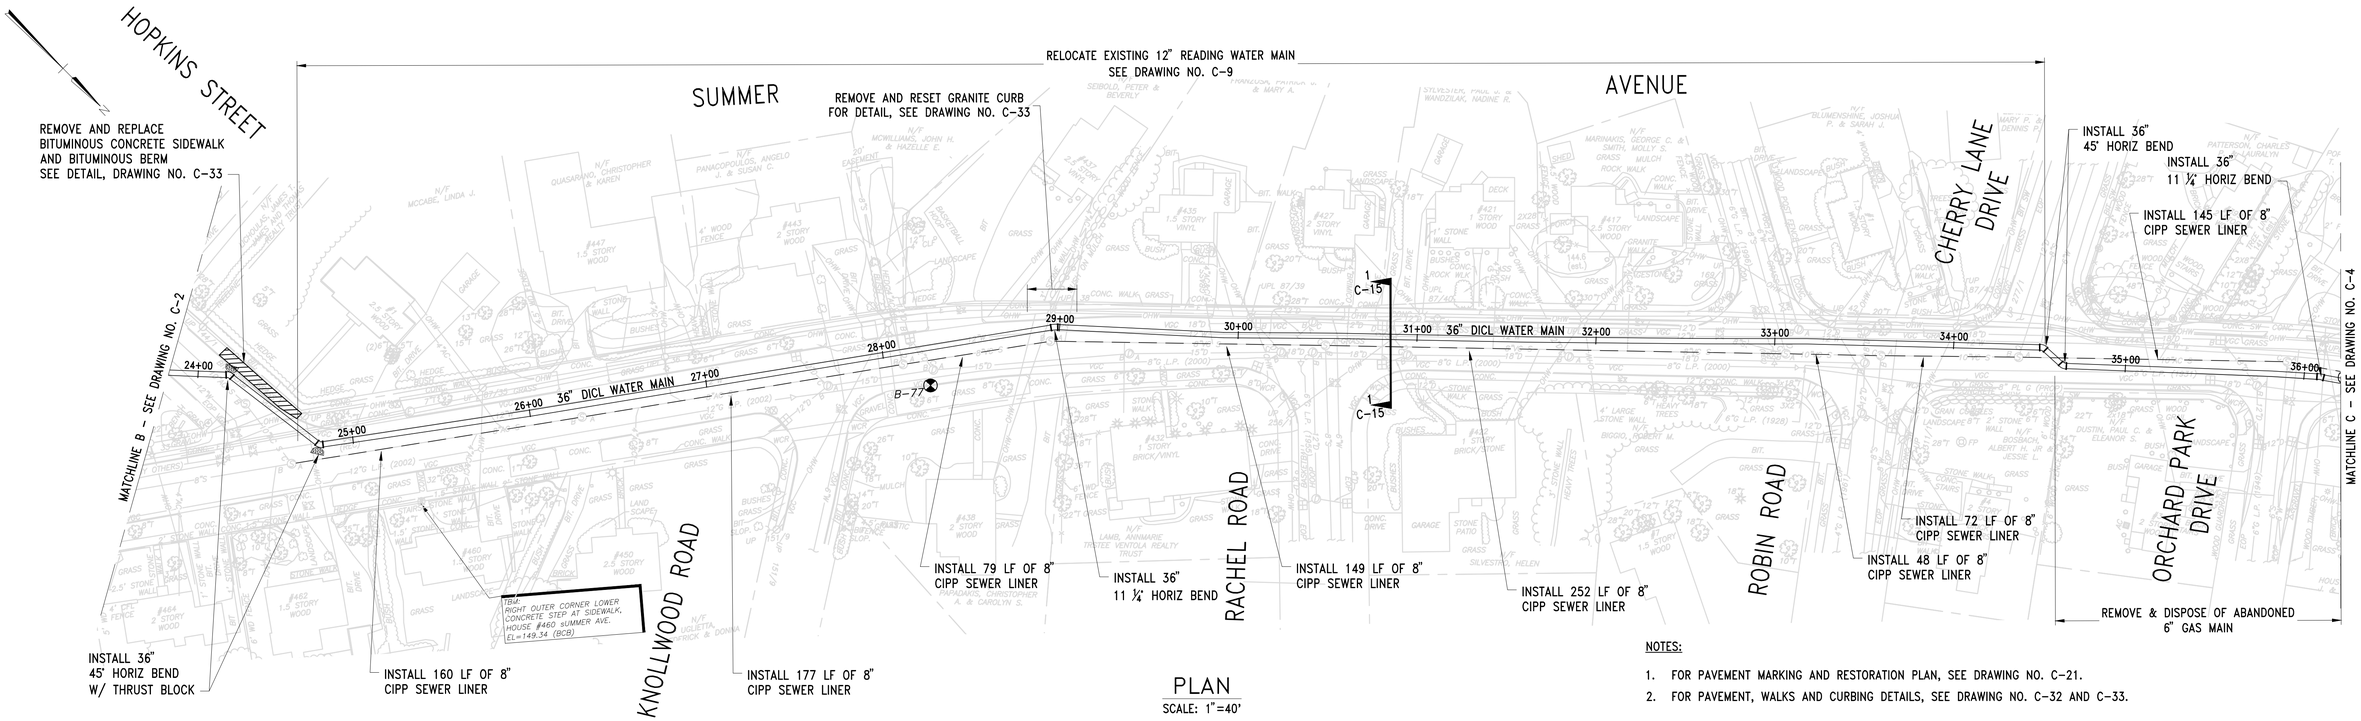

NOTES:

1. FOR PAVEMENT MARKING AND RESTORATION PLAN, SEE DRAWING NO. C-21.
2. FOR PAVEMENT, WALKS AND CURBING DETAILS, SEE DRAWING NO. C-32 AND C-33.

PLAN
SCALE: 1"=40'

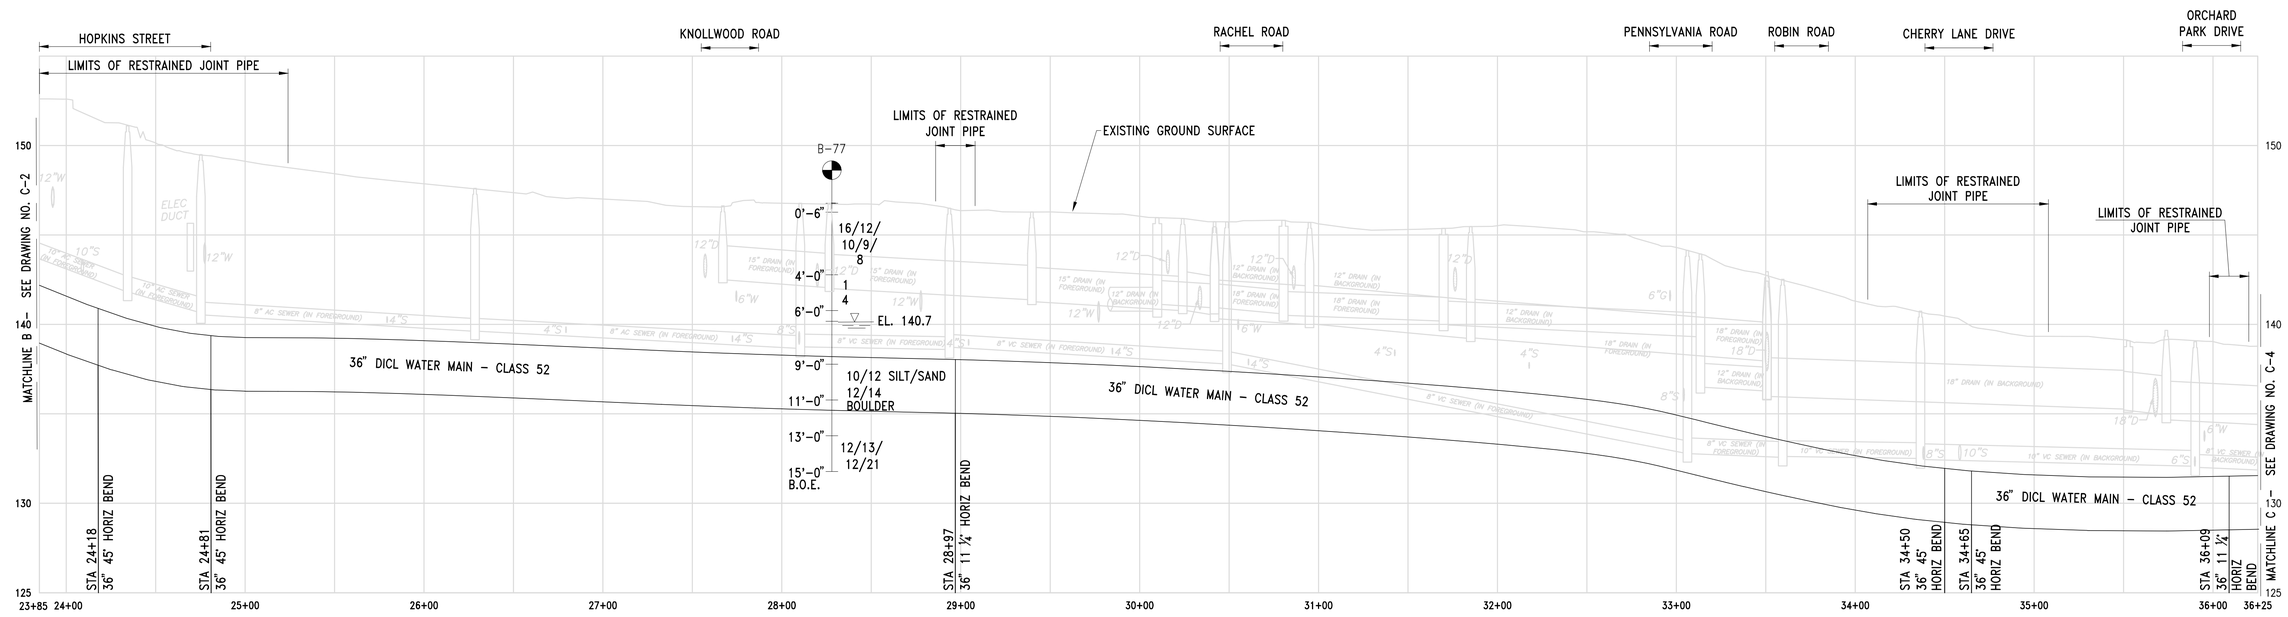

PROFILE
SCALE: HORIZ 1"=40'
VERT 1"=4'

1"= 40'-0" HORIZONTAL
0 40 100 200 FEET
0 4 8 10 20
1"= 4'-0" VERTICAL

NO.	DATE	BY	CHK'D	REVISION

CONTRACT NO. : 7471	CAD FILE NO. : 7471_C-1-C-8.dwg
ACCESSION NO. : 701451	SECTION NO. : 110
DATE: SEPTEMBER 2015	DESIGNED BY: NRB DRAWN BY: AEH CHECKED BY: GAB/DPB
SCALE: 1"=40'	APPROVED BY: DPB

COMMONWEALTH OF MASSACHUSETTS
DENNIS P. BOUCHER
CIVIL
No. 32294
REGISTERED PROFESSIONAL ENGINEER
9-11-15

MASSACHUSETTS WATER RESOURCES AUTHORITY

PREPARED BY :
FAY, SPOFFORD & THORNDIKE
ENGINEERS • PLANNERS • SCIENTISTS
BURLINGTON, MA

NORTHERN INTERMEDIATE HIGH PIPELINE
SECTION 110
READING AND WOBURN

MWRA WATER MAIN PLAN AND PROFILE 3
SUMMER AVENUE
STA. 23+85 TO STA. 36+25

DRAWING NO.
C-3

FILE NAME: S:\WM-056 NIH\2.2 Final Design\CADD\READING\Civil\7471_C-1-C-8.dwg LAYOUT NAME: C-3 PLOTTED: Thursday, September 10, 2015 - 3:14pm USER: Bouthi_n