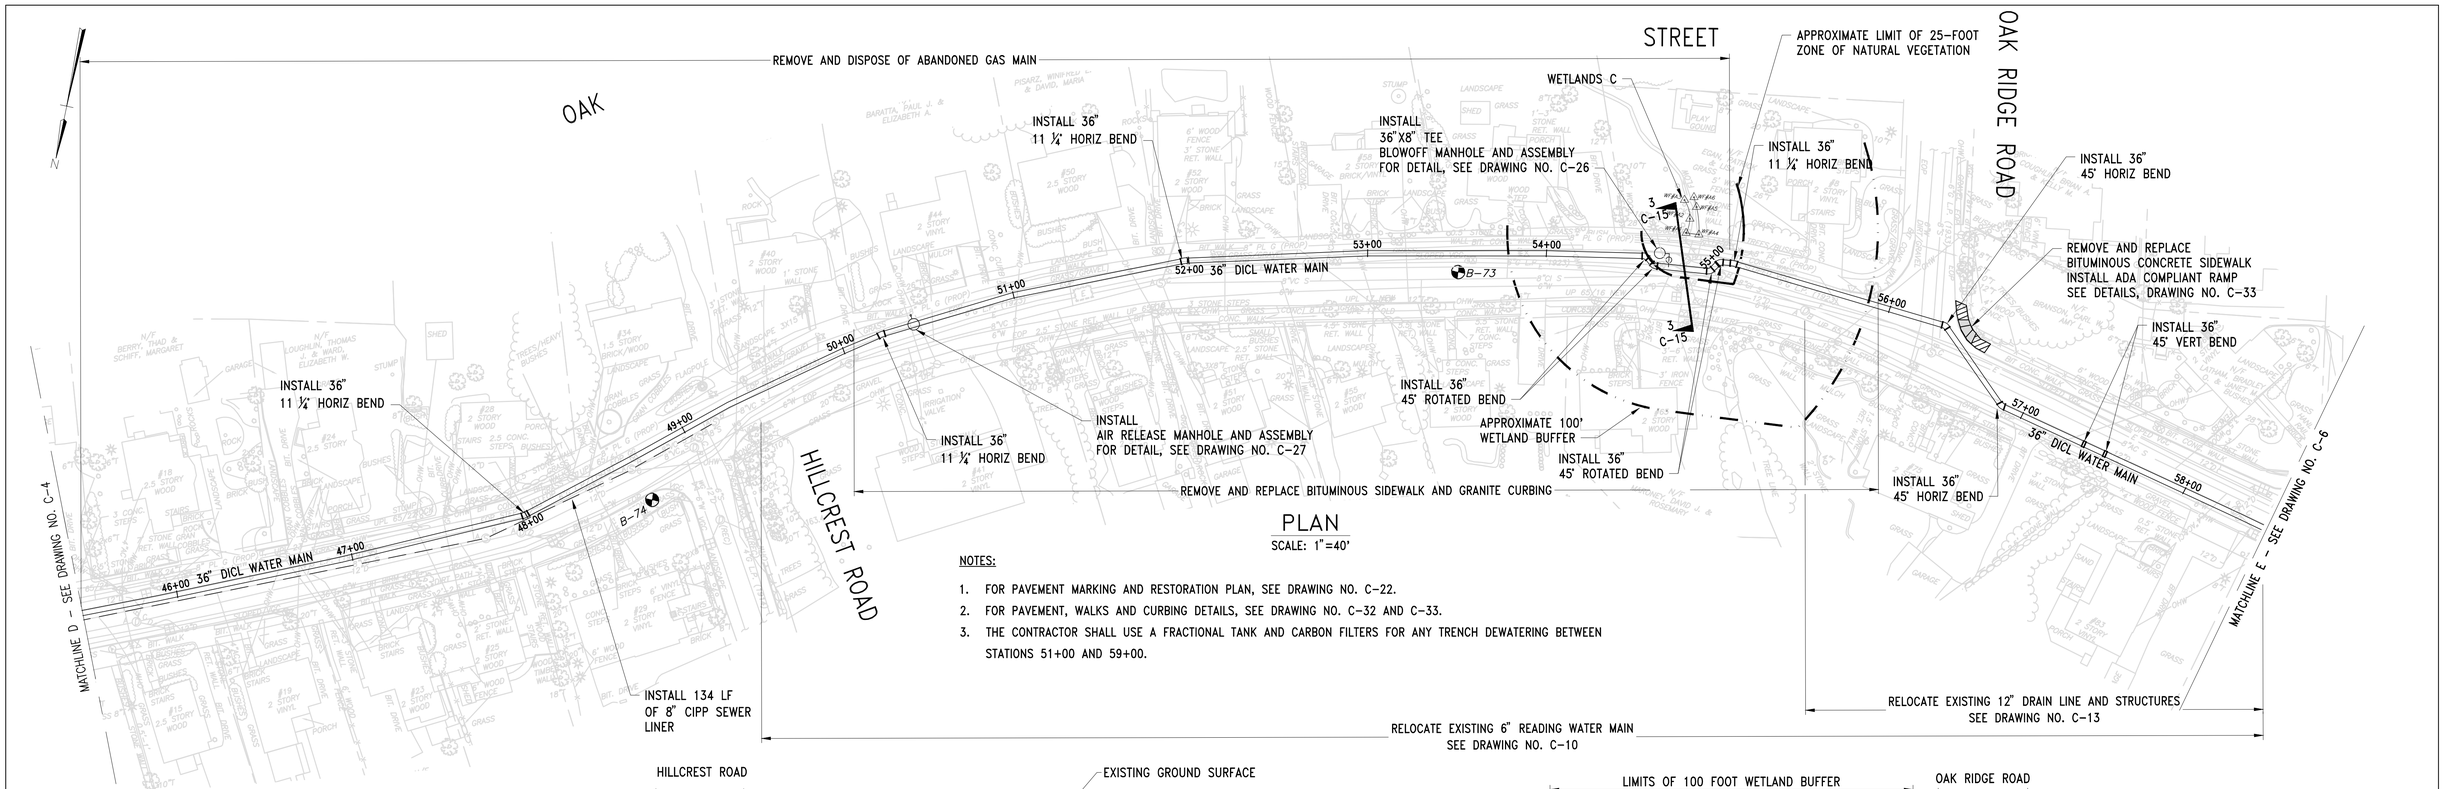

PLAN

SCALE: 1"=40'

NOTES:

1. FOR PAVEMENT MARKING AND RESTORATION PLAN, SEE DRAWING NO. C-22.
2. FOR PAVEMENT, WALKS AND CURBING DETAILS, SEE DRAWING NO. C-32 AND C-33.
3. THE CONTRACTOR SHALL USE A FRACTIONAL TANK AND CARBON FILTERS FOR ANY TRENCH DEWATERING BETWEEN STATIONS 51+00 AND 59+00.

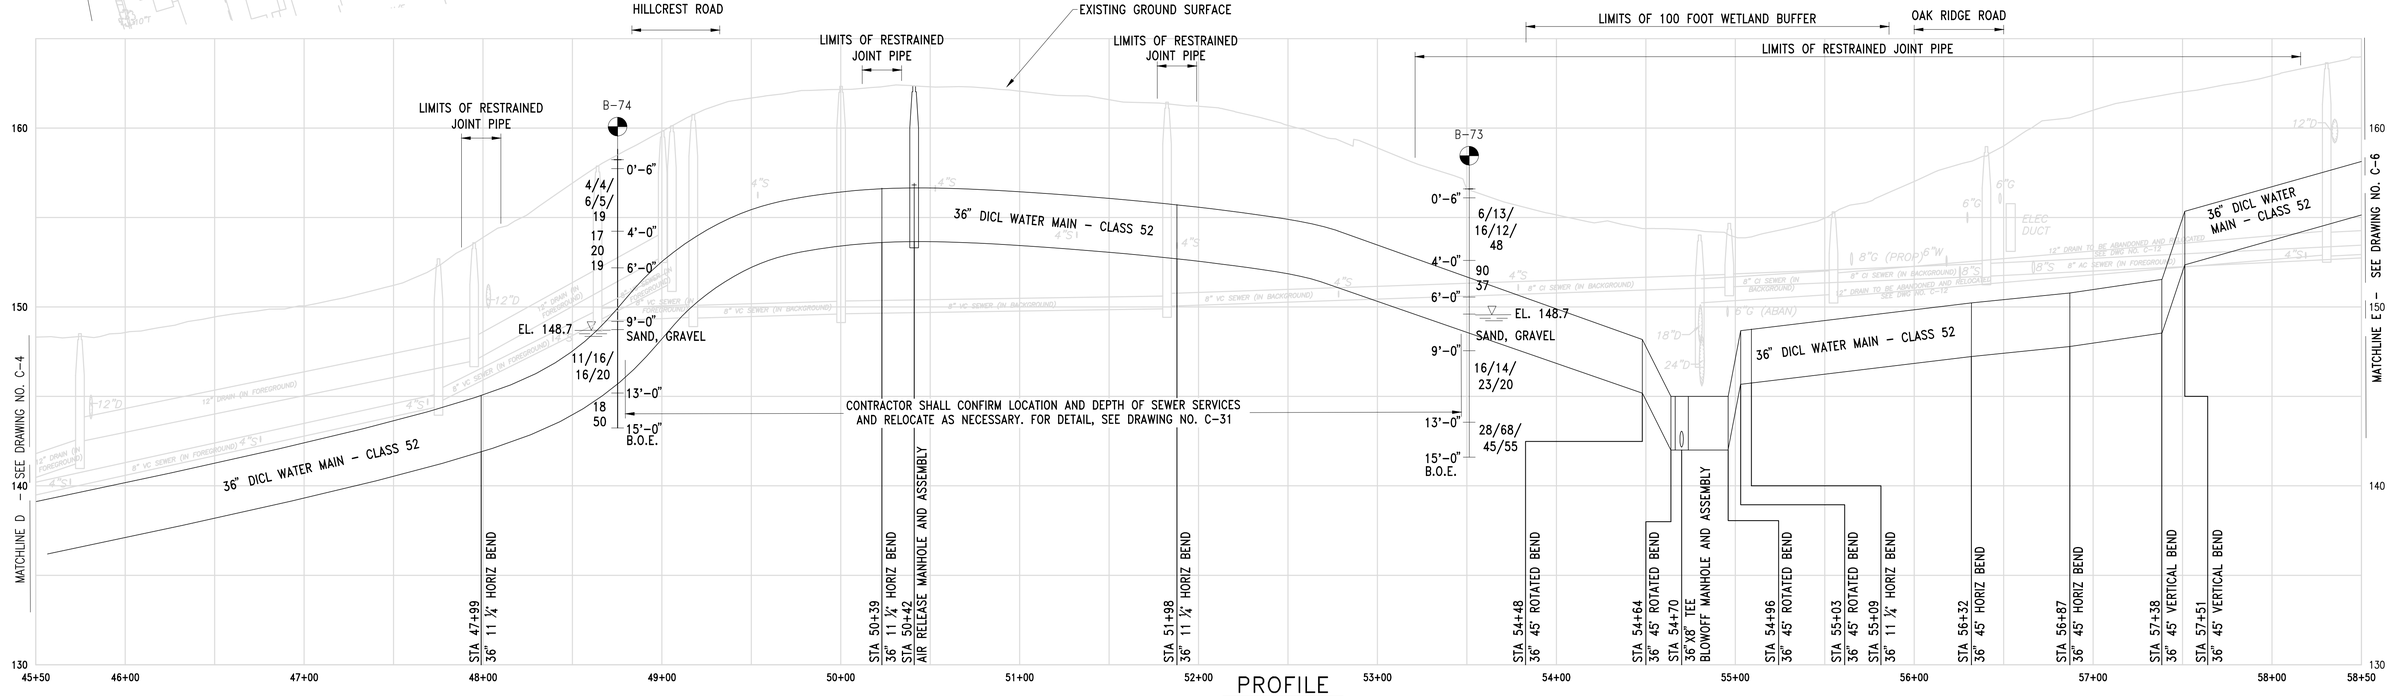

PROFILE

SCALE: HORIZ 1"=40'
VERT 1"=4'

1"= 40'-0" HORIZONTAL
0 40 100 200 FEET
0 4 8 10 20
1"= 4'-0" VERTICAL

NO.	DATE	BY	CHK'D	REVISION

CONTRACT NO. : 7471	CAD FILE NO. : 7471_C-1-C-8.dwg
ACCESSION NO. : 701453	SECTION NO. : 110
DATE: SEPTEMBER 2015	DESIGNED BY: NRB
	DRAWN BY: AEH
	CHECKED BY: GAB/DPB
SCALE: AS SHOWN	APPROVED BY: DPB

COMMONWEALTH OF MASSACHUSETTS DENNIS P. BOUCHER CIVIL No. 32294 REGISTERED PROFESSIONAL ENGINEER
9-11-15

MASSACHUSETTS WATER RESOURCES AUTHORITY

PREPARED BY : FST 100 YEARS
FAY, SPOFFORD & THORNDIKE
ENGINEERS • PLANNERS • SCIENTISTS
BURLINGTON, MA

NORTHERN INTERMEDIATE HIGH PIPELINE
SECTION 110
READING AND WOBURN

MWRA WATER MAIN PLAN AND PROFILE 5
OAK STREET
STA. 45+50 TO STA. 58+50

DRAWING NO.
C-5

FILE NAME: S:\WM-056 NIH\2.2 Final Design\CADD\READING\Civil\7471_C-1-C-8.dwg LAYOUT NAME: C-5 PLOTTED: Monday, September 14, 2015 - 7:44am USER: Bouthi_n