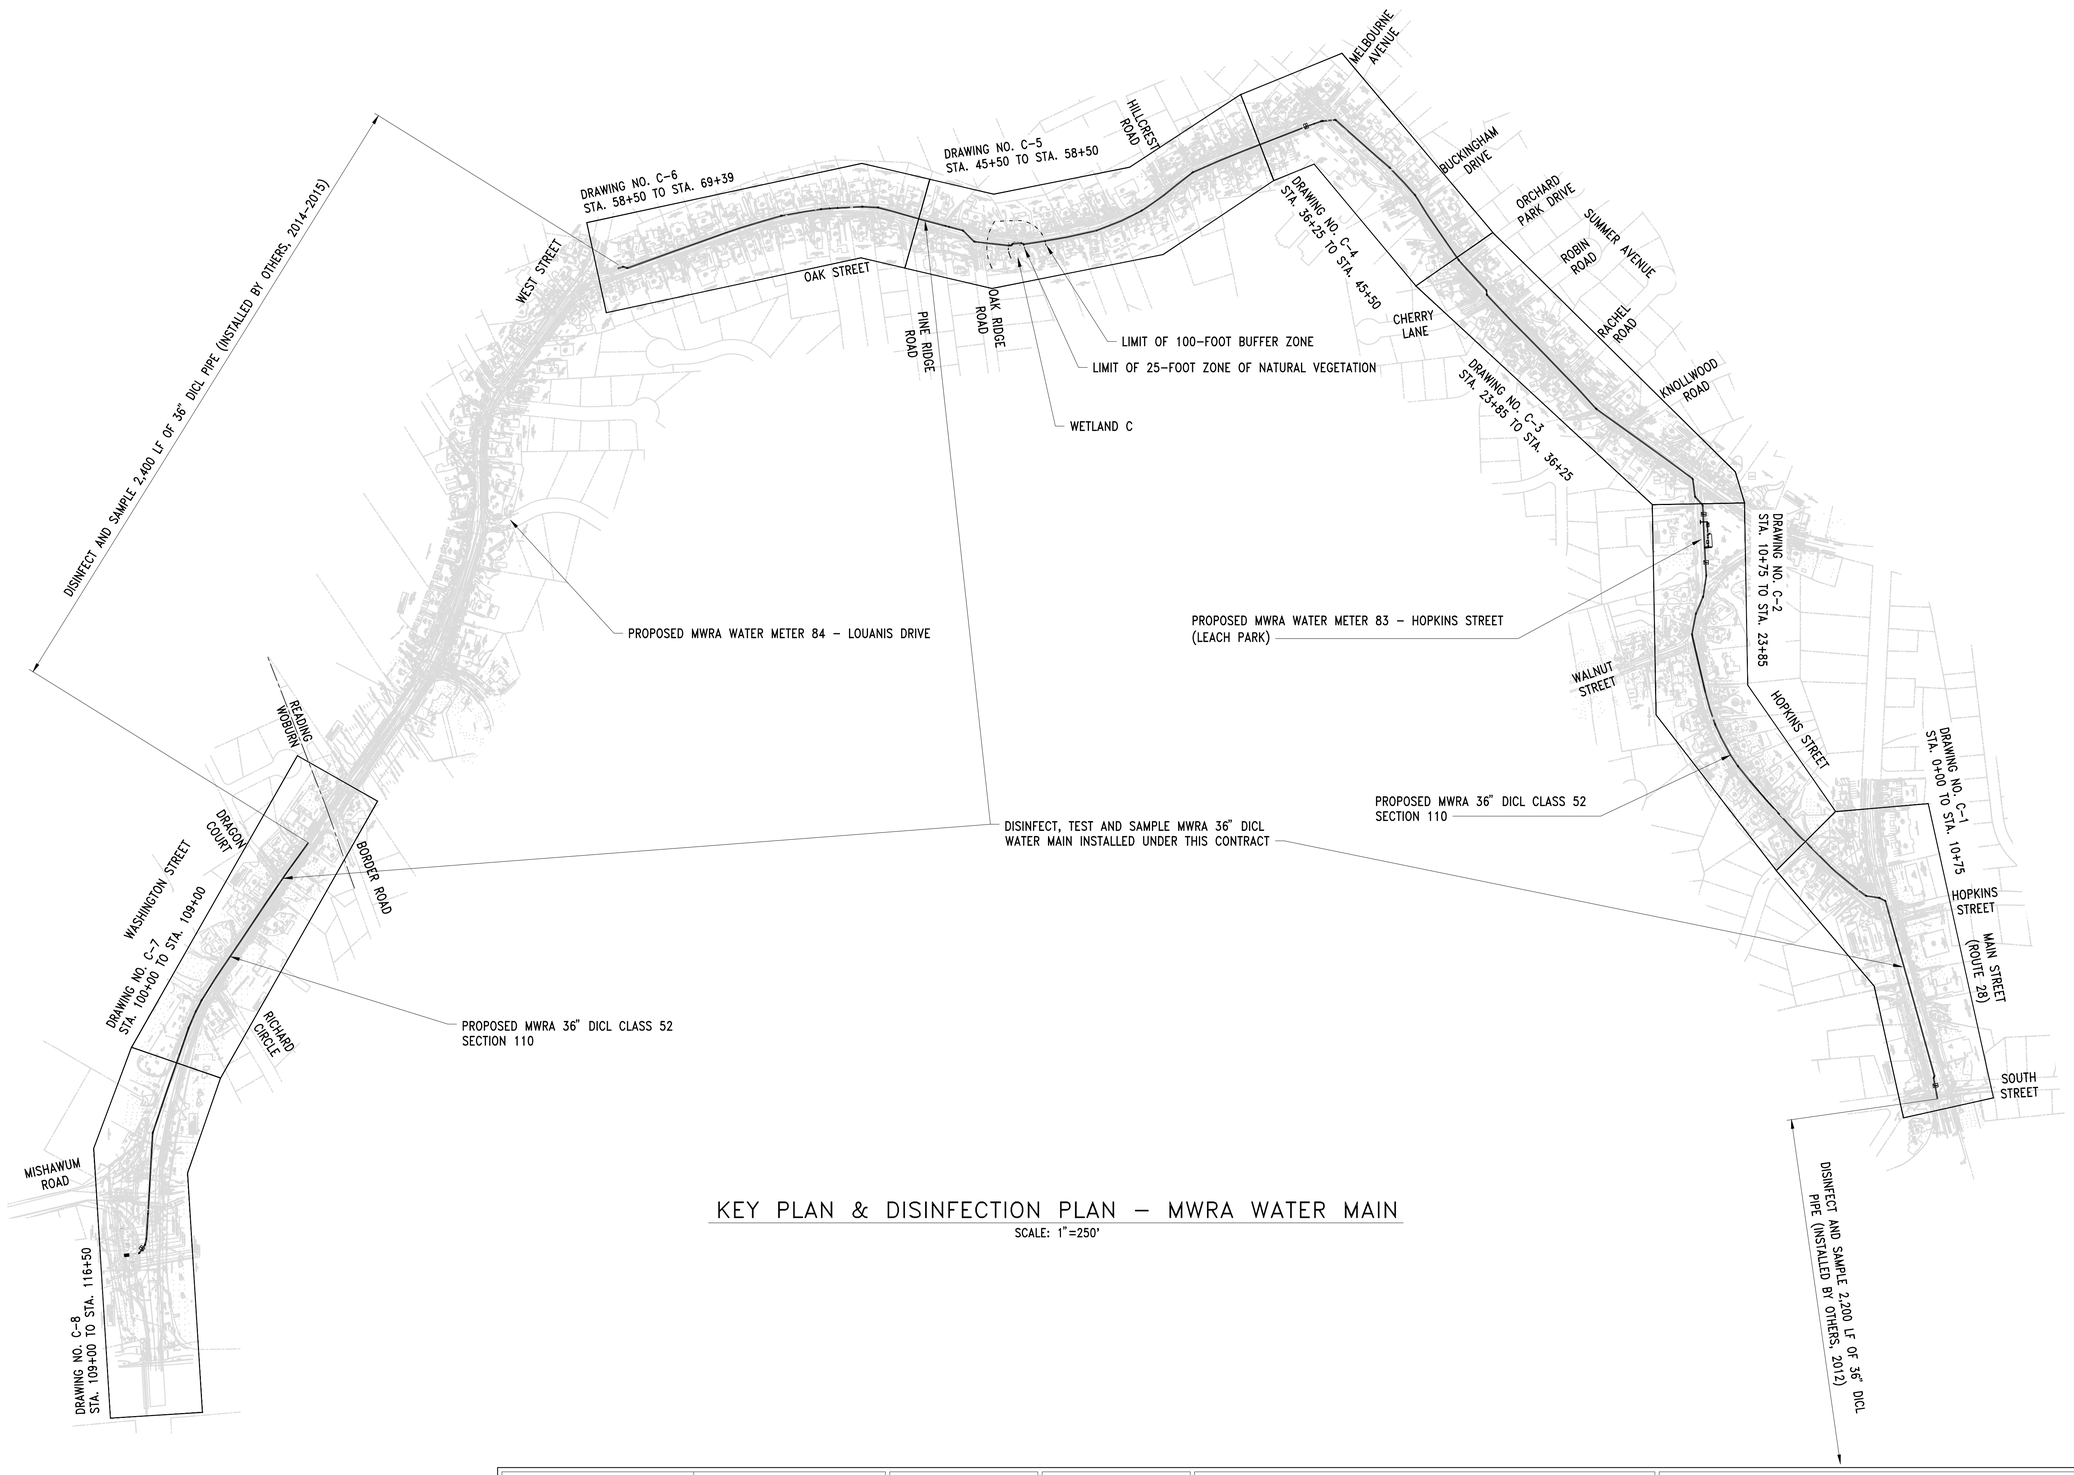

KEY PLAN & DISINFECTION PLAN – MWRA WATER MAIN

SCALE: 1"=250'

NO.	DATE	BY	CHK'D	REVISION

CONTRACT NO. : 7471	CAD FILE NO. : 7471_G-4-G-6.dwg
ACCESSION NO. : 701446	SECTION NO. : 110
DATE: SEPTEMBER 2015	DESIGNED BY: AEH
	DRAWN BY: AEH
	CHECKED BY: GAB/DPB
SCALE: 1"=250'	APPROVED BY: DPB

COMMONWEALTH OF MASSACHUSETTS
DENNIS P. BOUCHER
CIVIL
No. 32294
REGISTERED PROFESSIONAL ENGINEER
9-11-15

MASSACHUSETTS WATER RESOURCES AUTHORITY

PREPARED BY :
FAY, SPOFFORD & THORNDIKE
ENGINEERS • PLANNERS • SCIENTISTS
BURLINGTON, MA

NORTHERN INTERMEDIATE HIGH PIPELINE
SECTION 110
READING AND WOBURN

KEY PLAN AND DISINFECTION
PLAN – MWRA WATER MAIN

DRAWING NO.
G-4

FILE NAME: S:\WM-056 NIH\2.2 Final Design\CADD\READING\General\7471_G-4-G-6.dwg LAYOUT NAME: G-4 PLOTTED: Thursday, September 10, 2015 - 12:57pm USER: Bouth_n