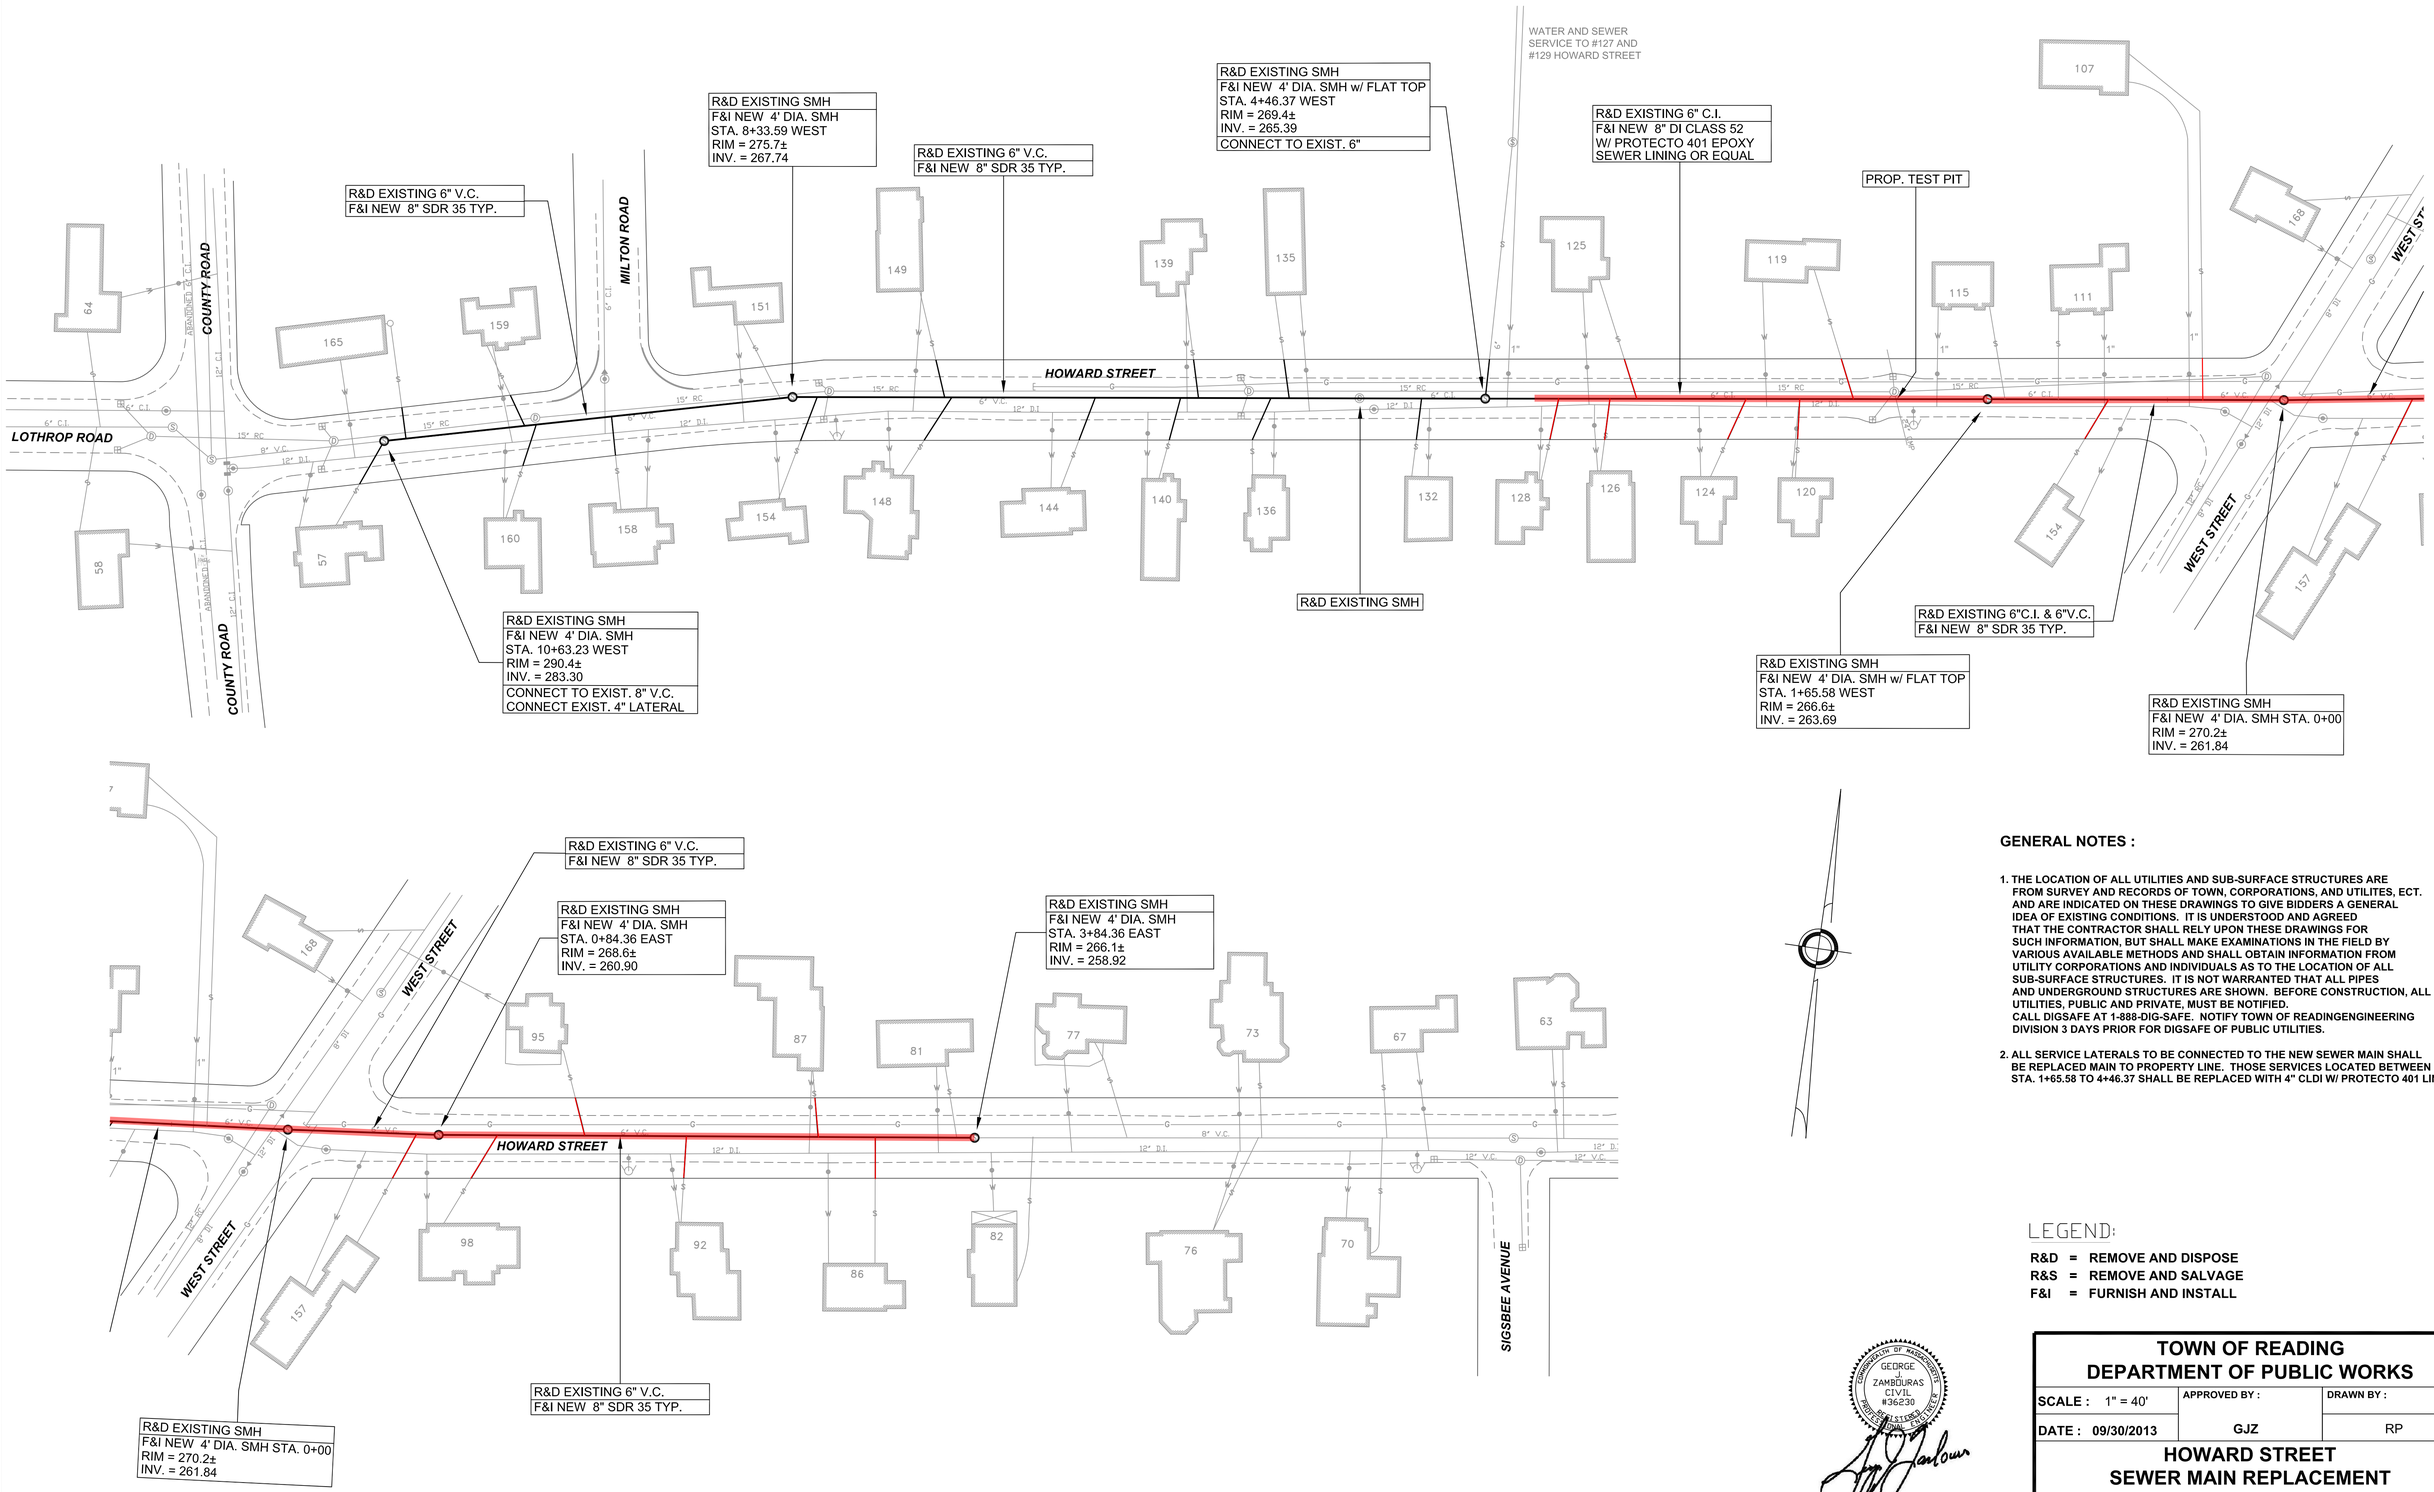

GENERAL NOTES :

1. THE LOCATION OF ALL UTILITIES AND SUB-SURFACE STRUCTURES ARE FROM SURVEY AND RECORDS OF TOWN, CORPORATIONS, AND UTILITES, ECT. AND ARE INDICATED ON THESE DRAWINGS TO GIVE BIDDERS A GENERAL IDEA OF EXISTING CONDITIONS. IT IS UNDERSTOOD AND AGREED THAT THE CONTRACTOR SHALL RELY UPON THESE DRAWINGS FOR SUCH INFORMATION, BUT SHALL MAKE EXAMINATIONS IN THE FIELD BY VARIOUS AVAILABLE METHODS AND SHALL OBTAIN INFORMATION FROM UTILITY CORPORATIONS AND INDIVIDUALS AS TO THE LOCATION OF ALL SUB-SURFACE STRUCTURES. IT IS NOT WARRANTED THAT ALL PIPES AND UNDERGROUND STRUCTURES ARE SHOWN. BEFORE CONSTRUCTION, ALL UTILITIES, PUBLIC AND PRIVATE, MUST BE NOTIFIED. CALL DIGSAFE AT 1-888-DIG-SAFE. NOTIFY TOWN OF READINGENGINEERING DIVISION 3 DAYS PRIOR FOR DIGSAFE OF PUBLIC UTILITIES.

2. ALL SERVICE LATERALS TO BE CONNECTED TO THE NEW SEWER MAIN SHALL BE REPLACED MAIN TO PROPERTY LINE. THOSE SERVICES LOCATED BETWEEN STA. 1+65.58 TO 4+46.37 SHALL BE REPLACED WITH 4" CLDI W/ PROTECTO 401 LINING

LEGEND:

R&D = REMOVE AND DISPOSE
R&S = REMOVE AND SALVAGE
F&I = FURNISH AND INSTALL

COMMONWEALTH OF MASSACHUSETTS
GEORGE J. ZAMBOURAS
CIVIL
#36230
REGISTERED PROFESSIONAL ENGINEER

GEORGE J. ZAMBOURAS, P.E.
READING TOWN ENGINEER

TOWN OF READING DEPARTMENT OF PUBLIC WORKS		
SCALE : 1" = 40'	APPROVED BY :	DRAWN BY :
DATE : 09/30/2013	GJZ	RP
HOWARD STREET SEWER MAIN REPLACEMENT		
	DRAWING NUMBER :	
	1 OF 3	