READING
WEST STREET

STATE	FED. AID PROJ. NO.	SHEET NO.	TOTAL SHEETS
MASS.	STP-002S(668)X	95	171
PROJECT FILE NO.	601705		

PAVEMENT MARKING & SIGNING PLAN

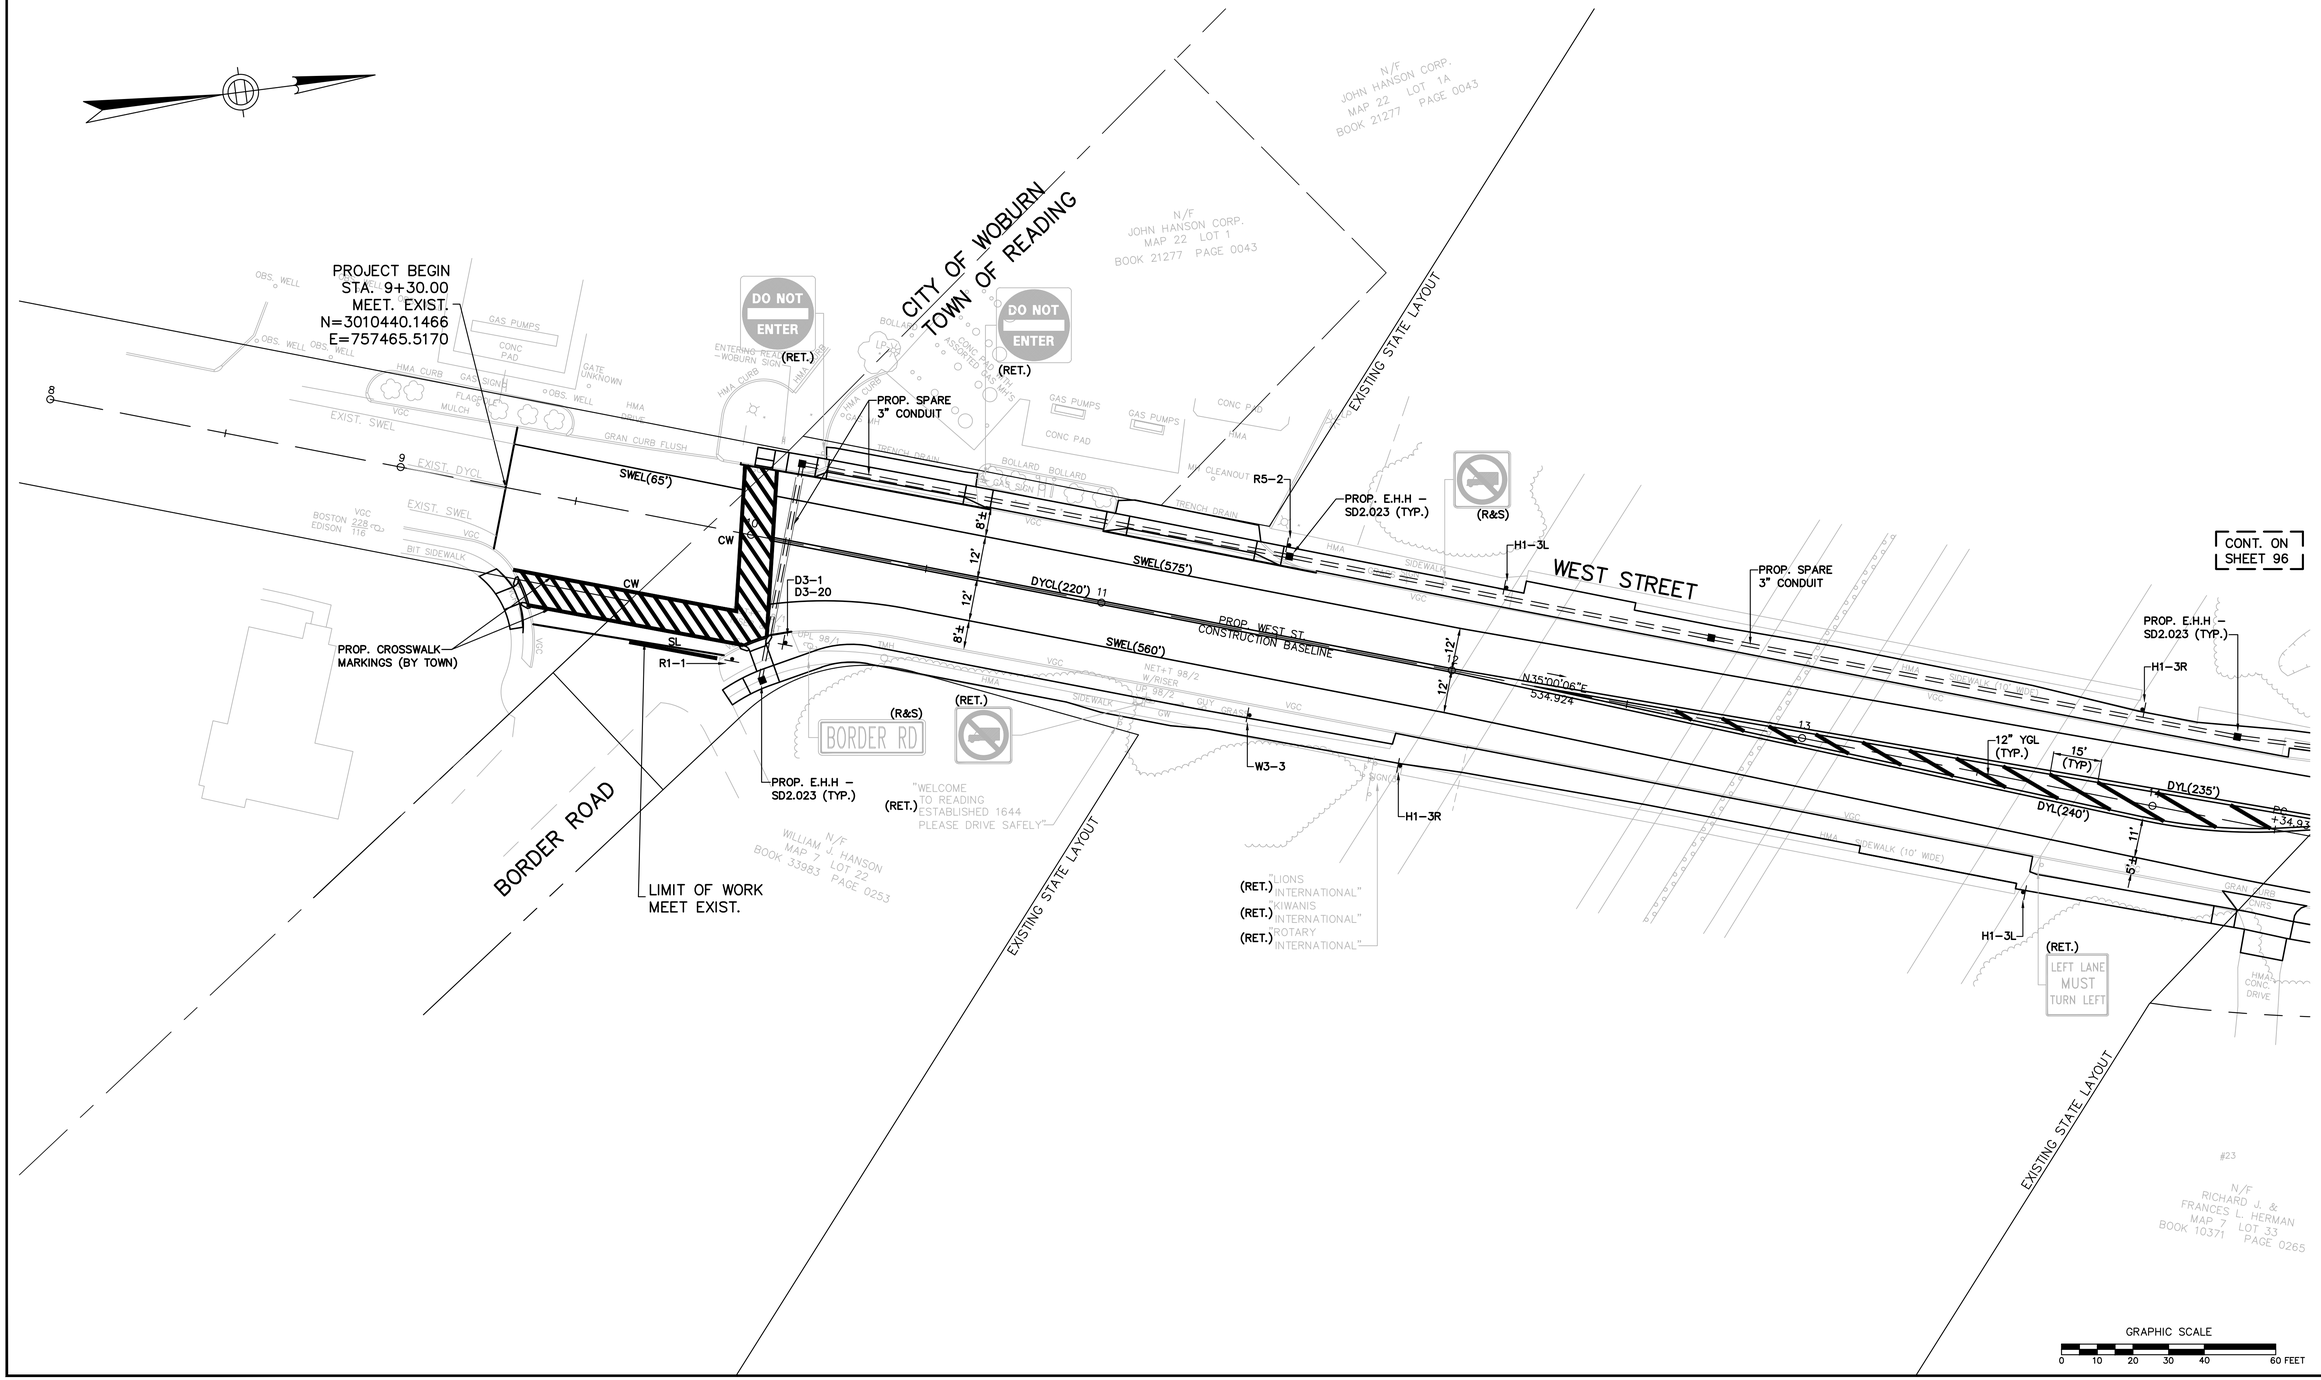

IN CHARGE OF G.H
DESIGNED BY TON
DRAWN BY TON
CHECKED BY G.H./JWD

READING
WEST STREET

STATE	FED. AID PROJ. NO.	SHEET NO.	TOTAL SHEETS
MASS.	STP-002S(668)X	96	171
PROJECT FILE NO.	601705		

PAVEMENT MARKING & SIGNING PLAN

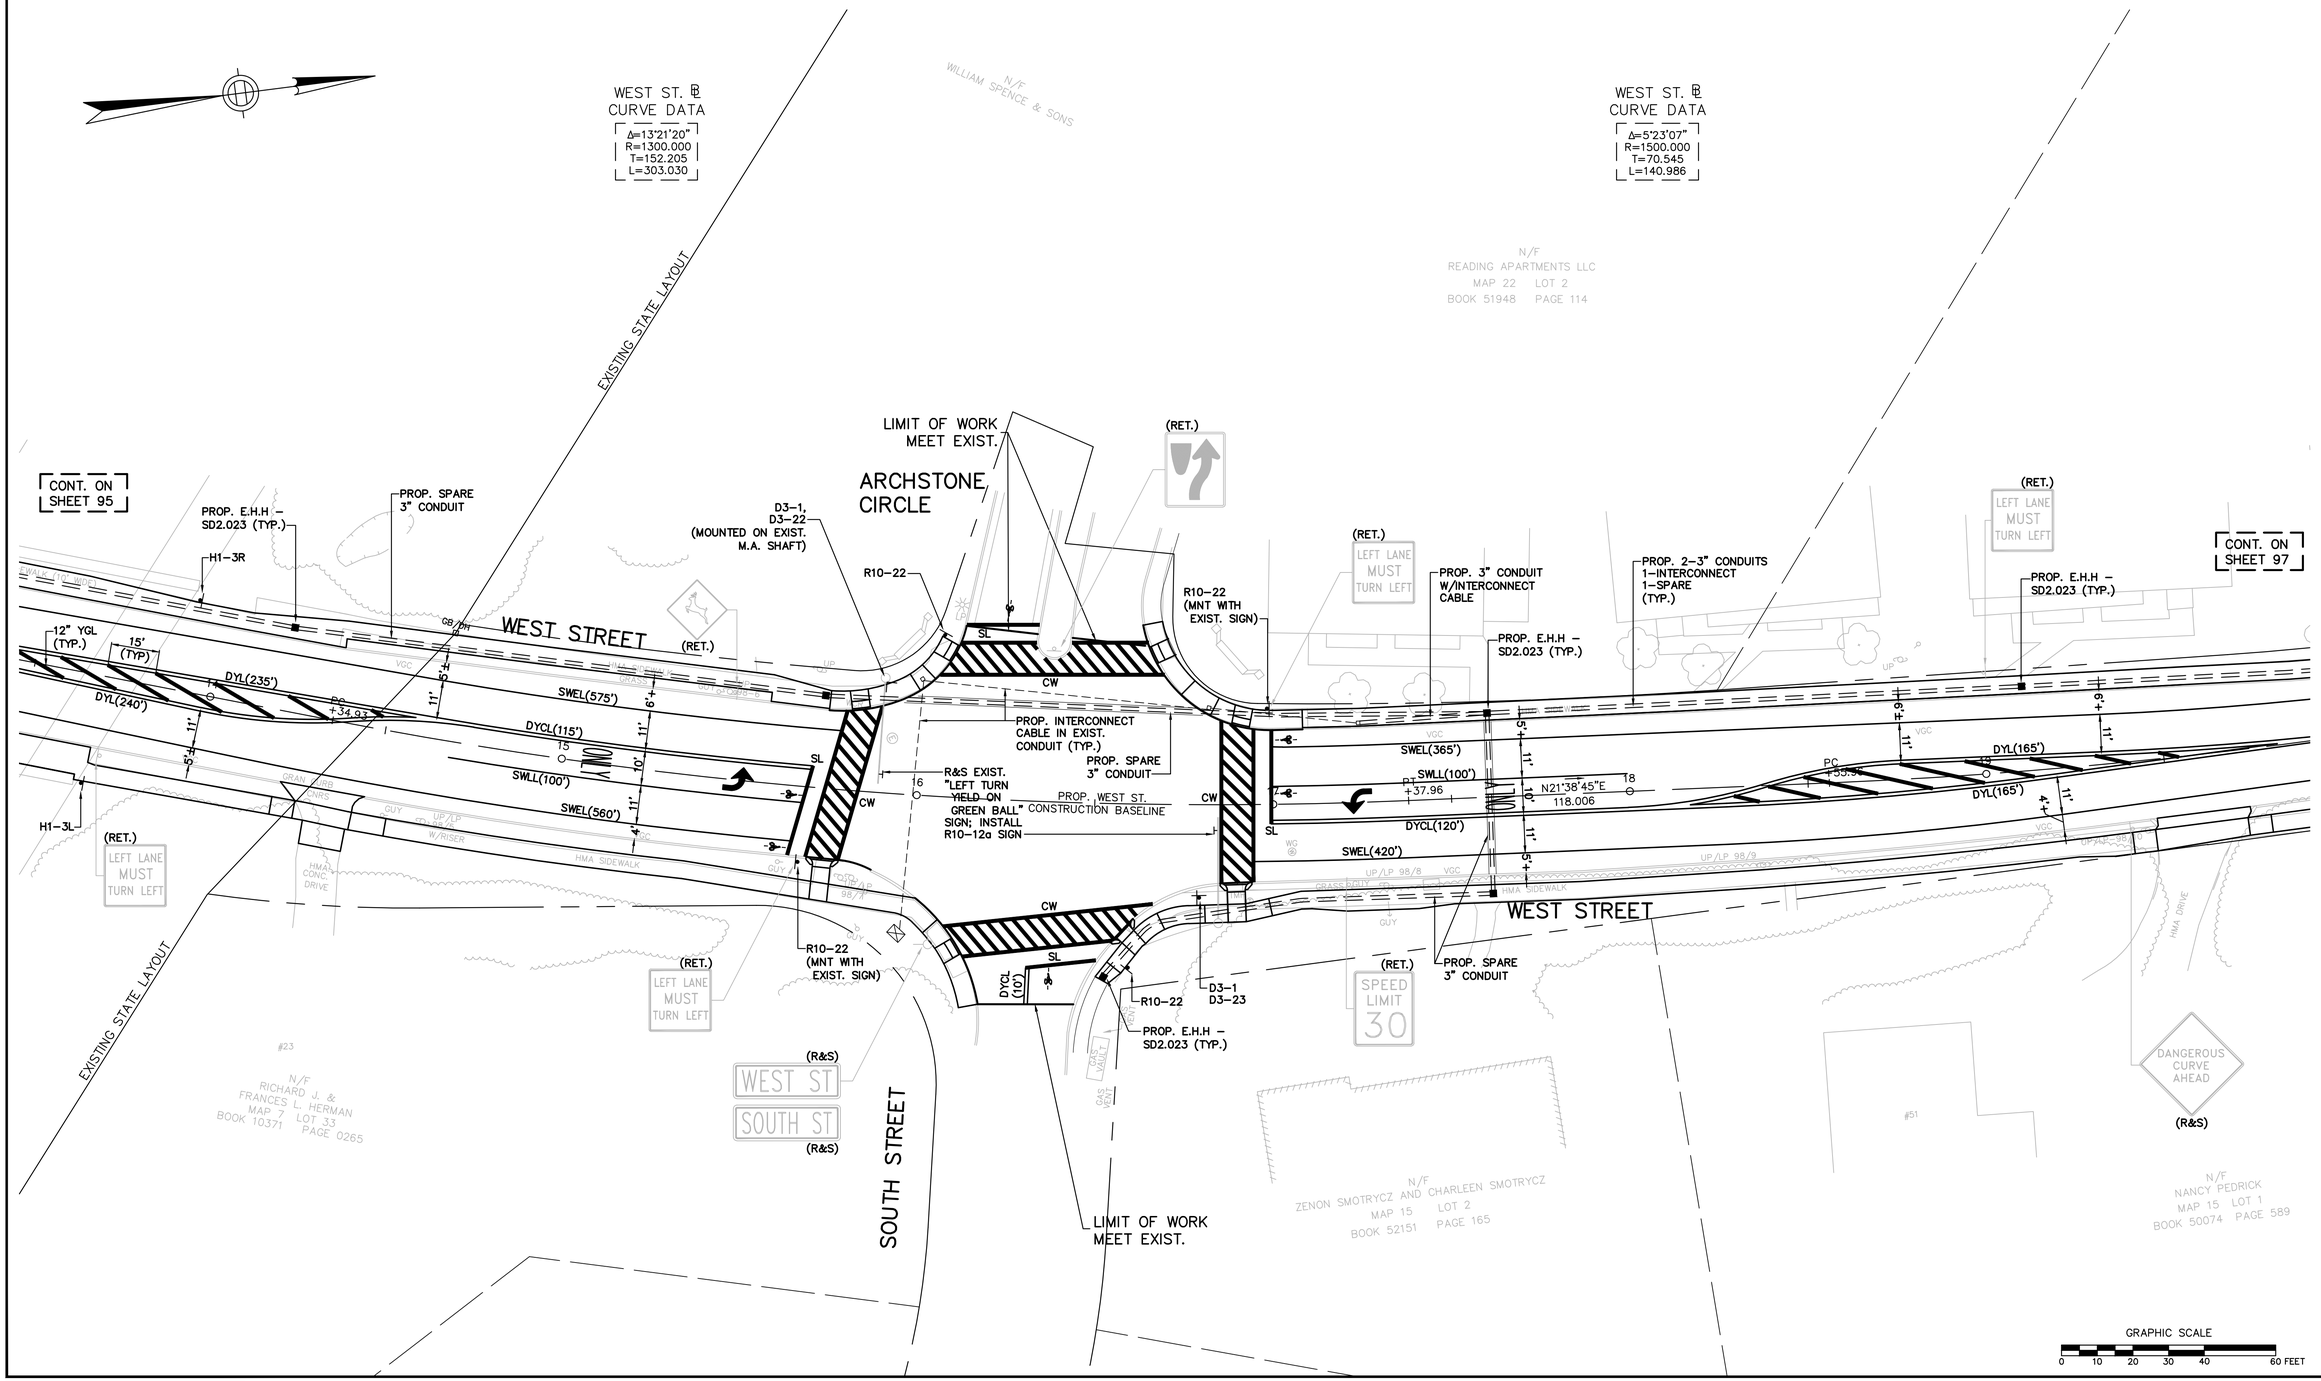

IN CHARGE OF GJH
ESTIMATED BY TON
DRAWN BY TON
CHECKED BY GJH/JWD

READING
WEST STREET

STATE	FED. AID PROJ. NO.	SHEET NO.	TOTAL SHEETS
MASS.	STP-002S(668)X	97	171
PROJECT FILE NO.	601705		

PAVEMENT MARKING & SIGNING PLAN

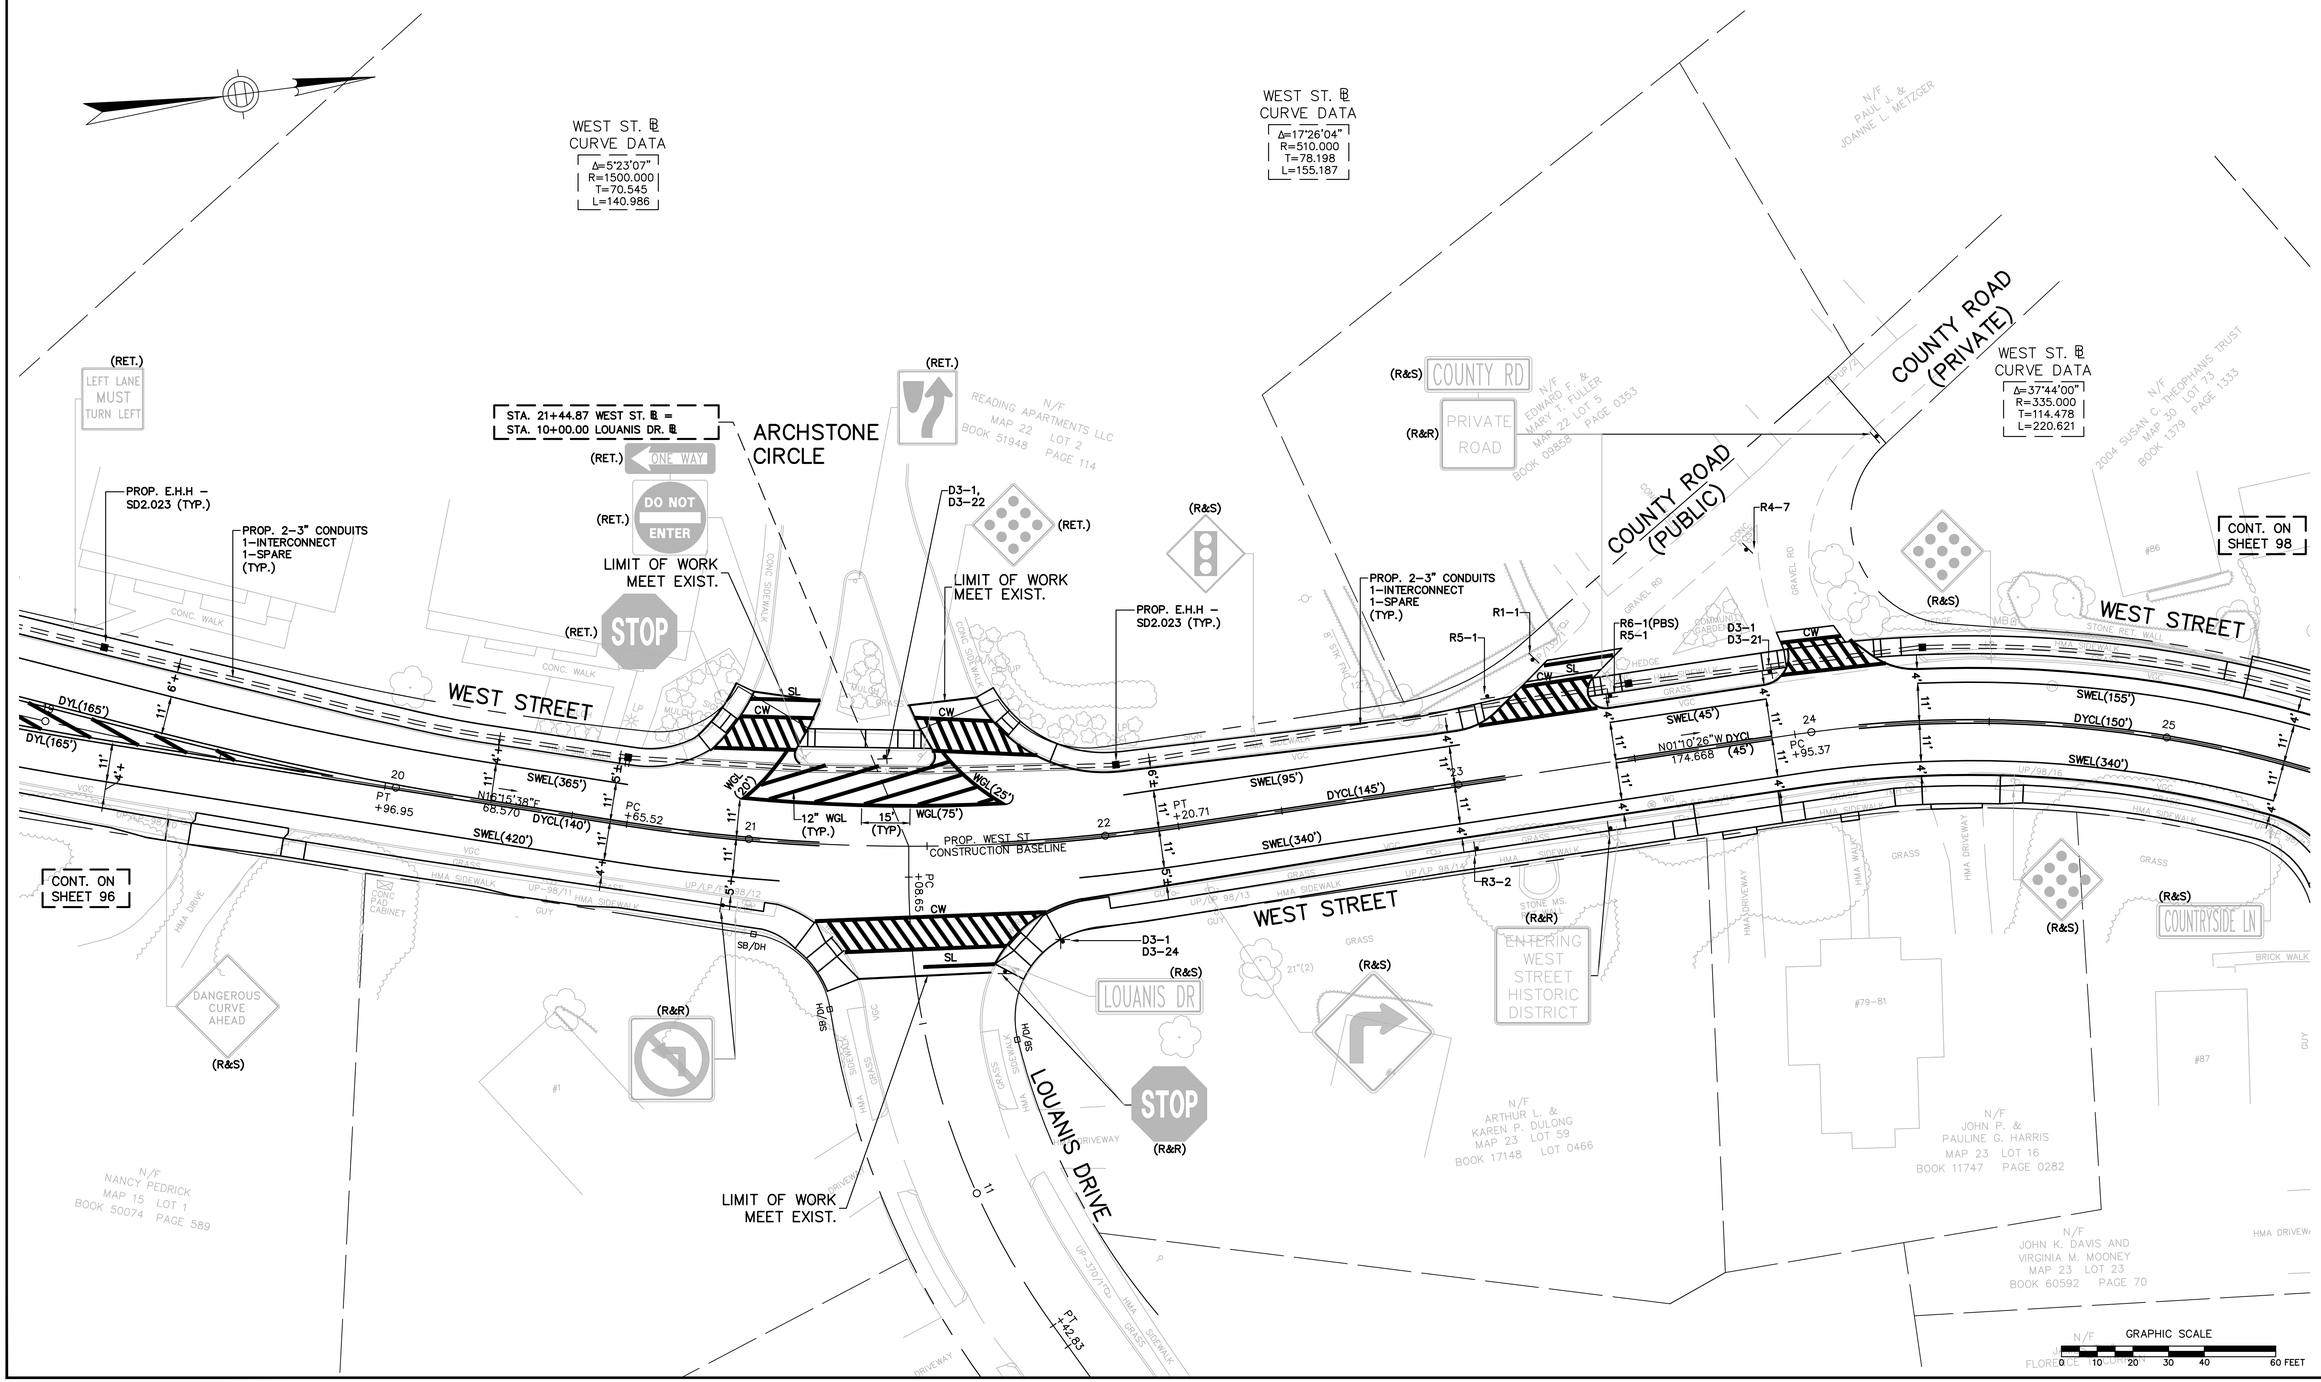

IN CHARGE OF G.J.H
DESIGNED BY TON
DRAWN BY TON
CHECKED BY G.J.H./JWD

READING
WEST STREET

STATE	FED. AID PROJ. NO.	SHEET NO.	TOTAL SHEETS
MASS.	STP-002S(668)X	98	171
PROJECT FILE NO.	601705		

PAVEMENT MARKING & SIGNING PLAN

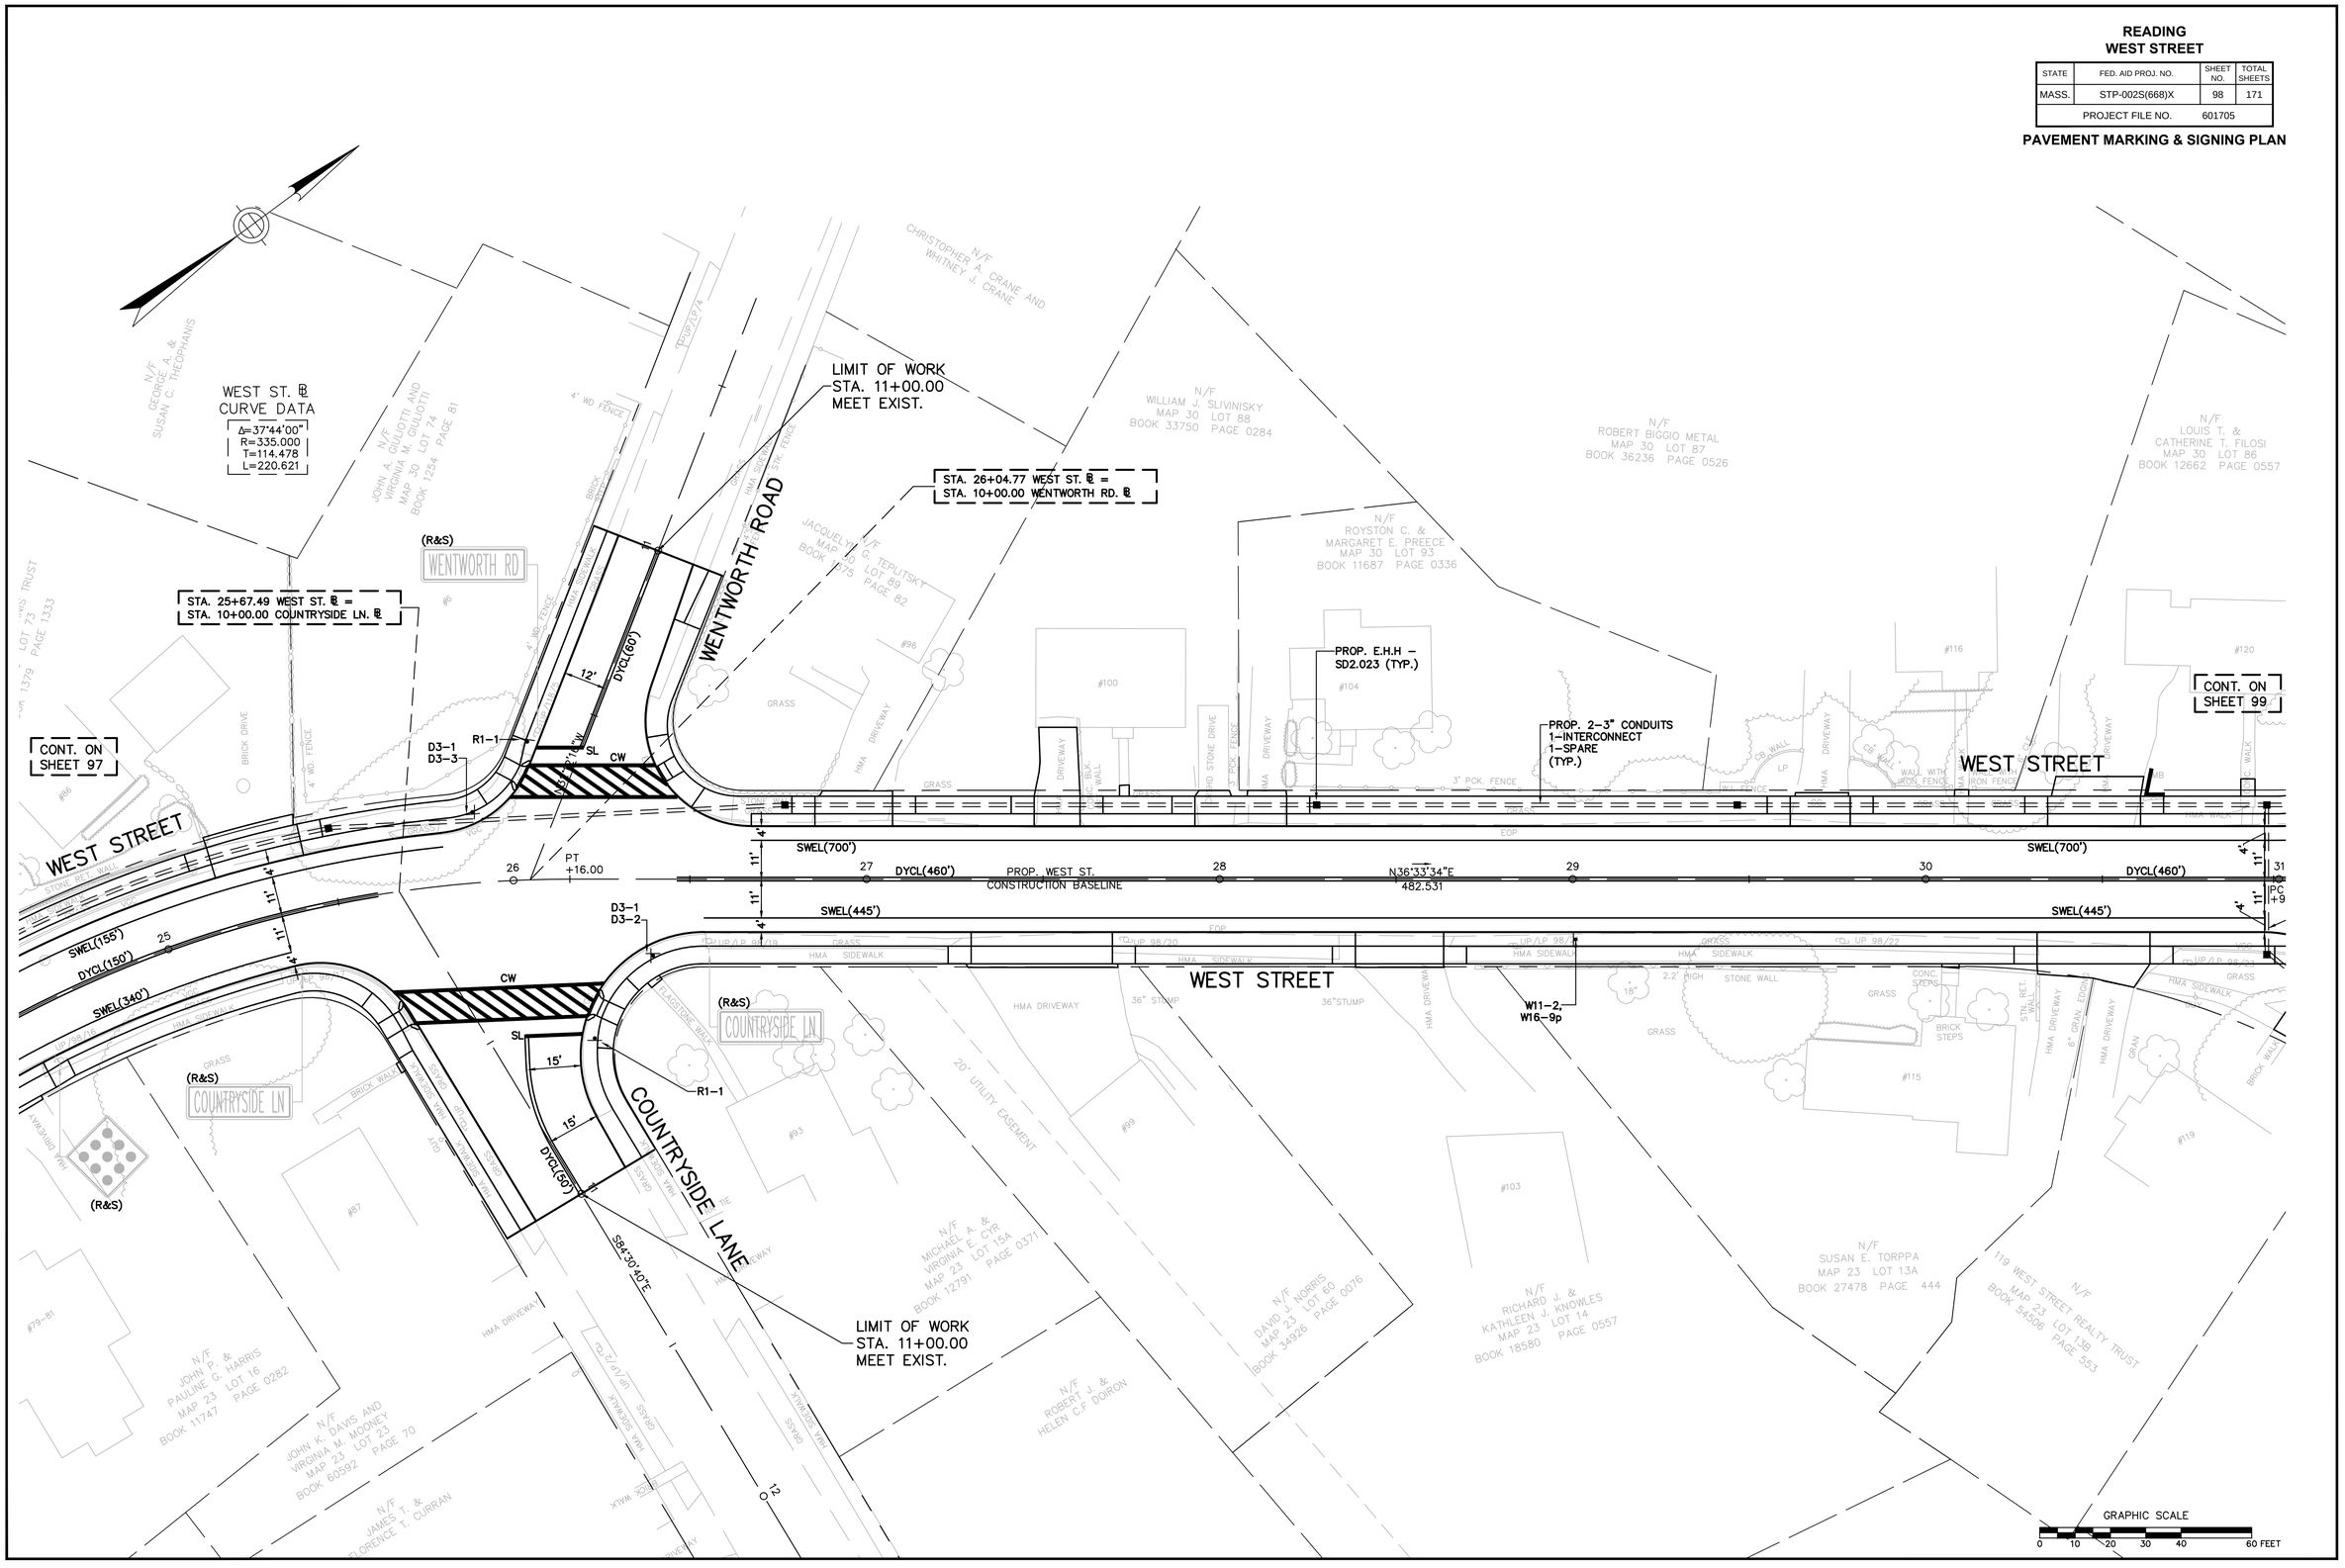

IN CHARGE OF G.J.H.
DESIGNED BY TON
DRAWN BY TON
CHECKED BY G.J.H./J.W.D.

READING
WEST STREET

STATE	FED. AID PROJ. NO.	SHEET NO.	TOTAL SHEETS
MASS.	STP-002S(668)X	99	171
PROJECT FILE NO.	601705		

PAVEMENT MARKING & SIGNING PLAN

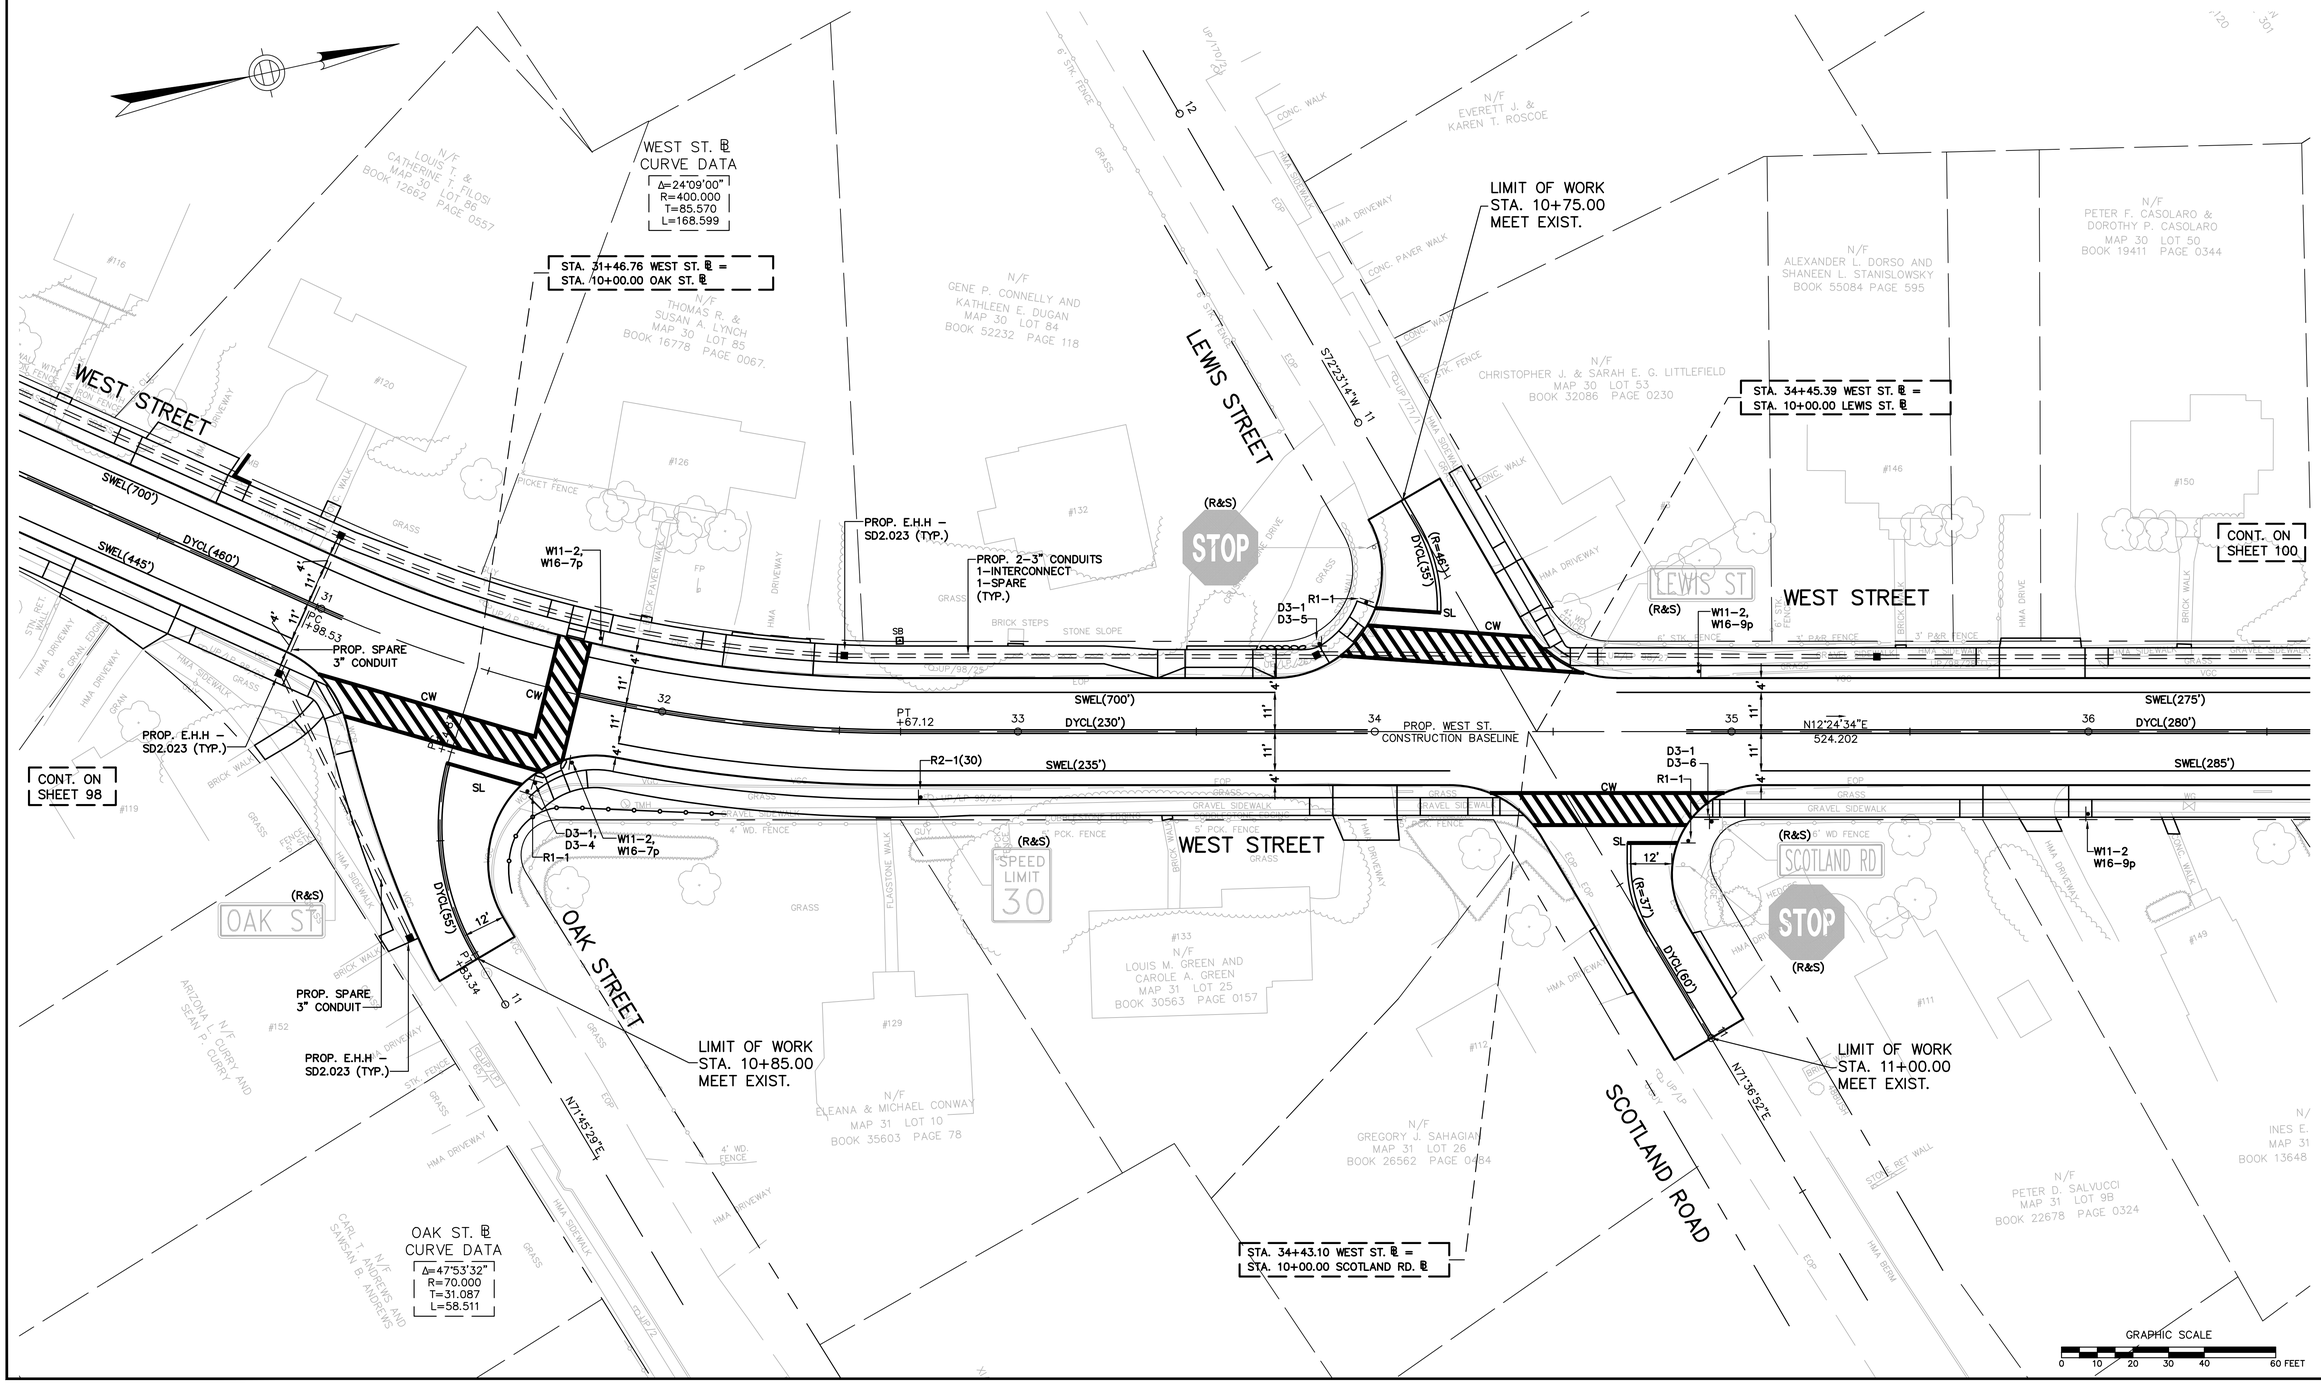

IN CHARGE OF G.H.
DESIGNED BY TON
DRAWN BY TON
CHECKED BY GJH/JWD

READING
WEST STREET

STATE	FED. AID PROJ. NO.	SHEET NO.	TOTAL SHEETS
MASS.	STP-002S(668)X	100	171
PROJECT FILE NO.	601705		

PAVEMENT MARKING & SIGNING PLAN

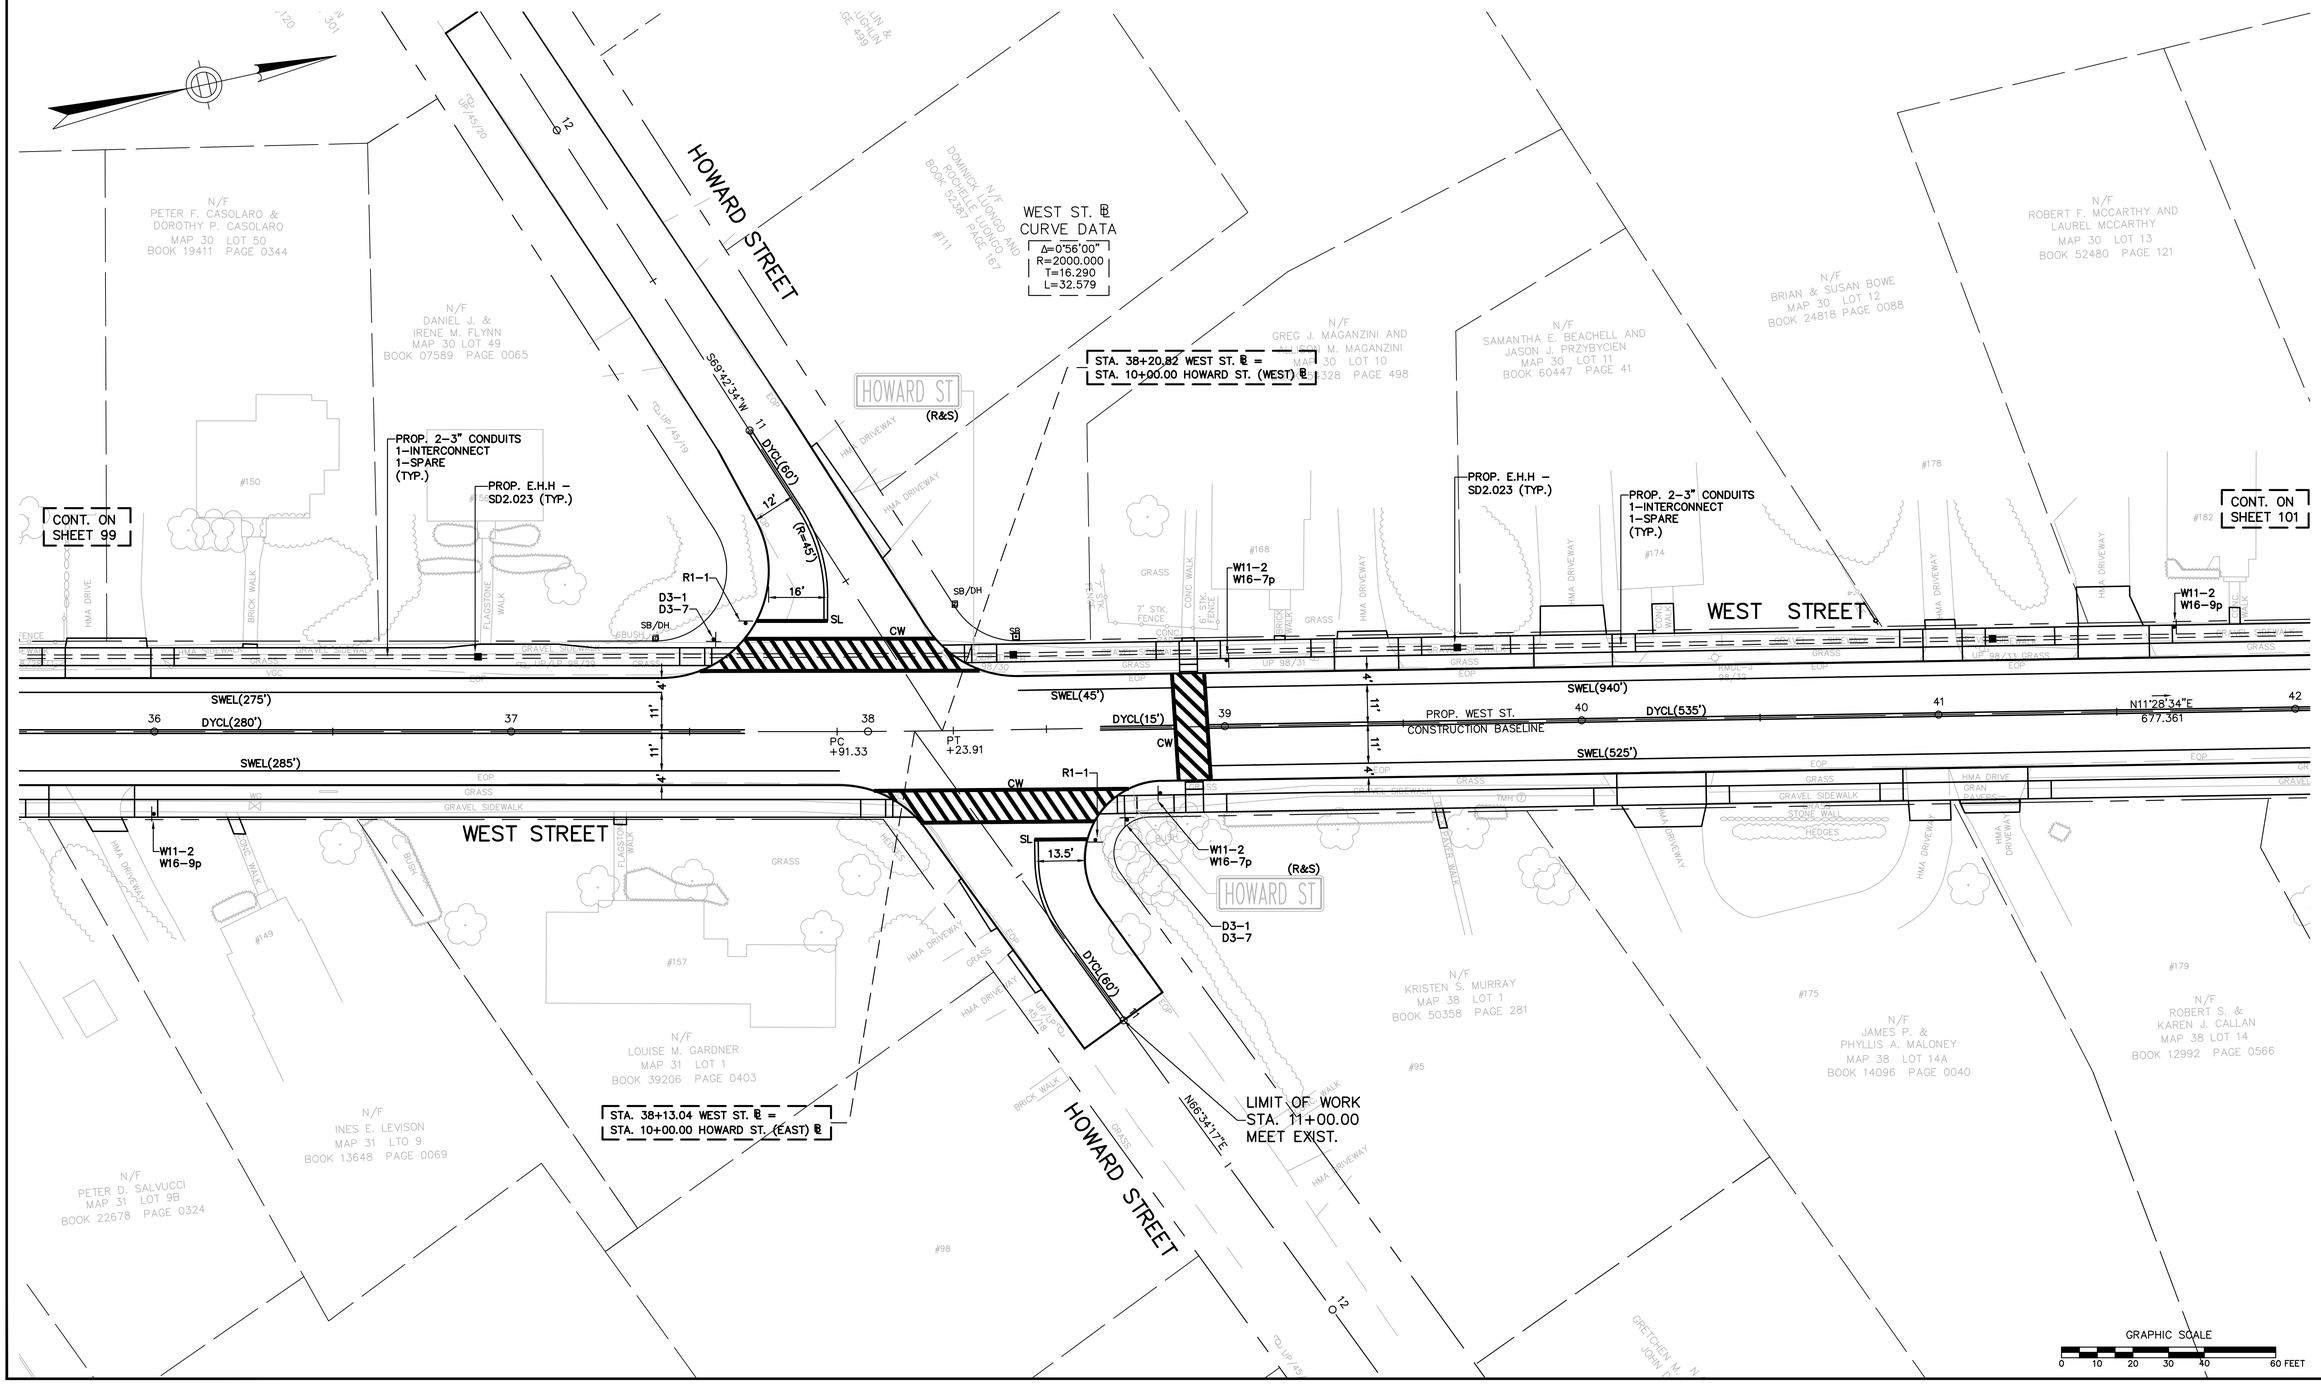

IN CHARGE OF GJH
DESIGNED BY TON
DRAWN BY TON
CHECKED BY GJH/JWD

READING
WEST STREET

STATE	FED. AID PROJ. NO.	SHEET NO.	TOTAL SHEETS
MASS.	STP-002S(668)X	101	171
PROJECT FILE NO.		601705	

PAVEMENT MARKING & SIGNING PLAN

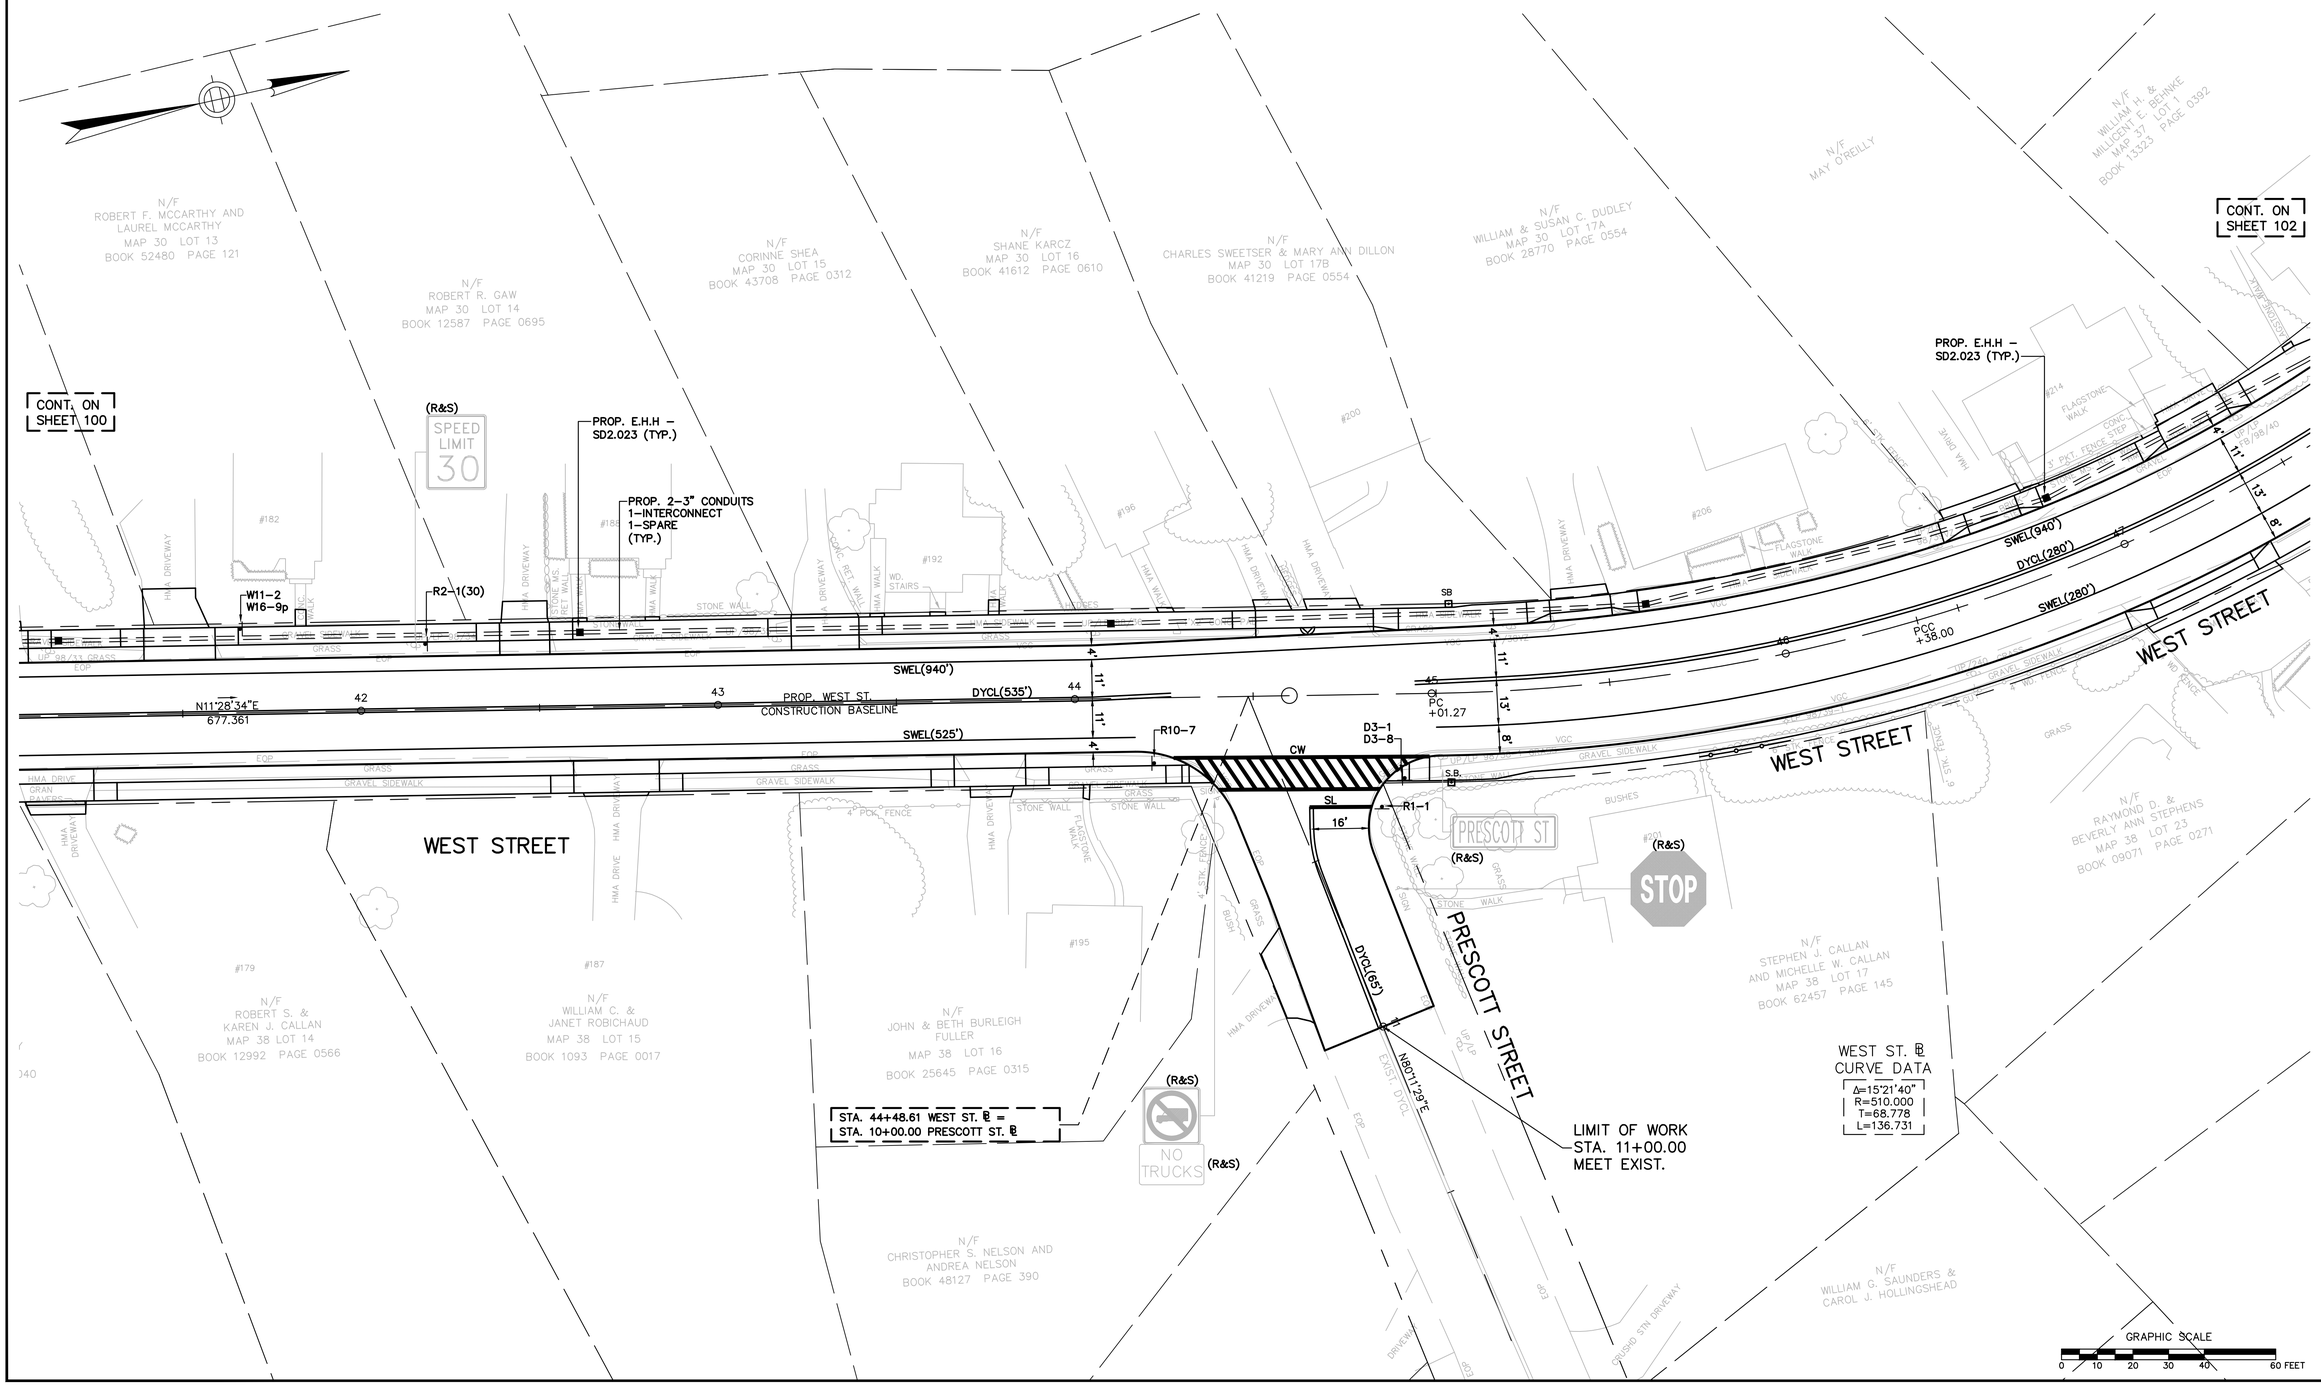

IN CHARGE OF GJH
DESIGNED BY TON
DRAWN BY TON
CHECKED BY GJH/JWD

READING
WEST STREET

STATE	FED. AID PROJ. NO.	SHEET NO.	TOTAL SHEETS
MASS.	STP-002S(668)X	102	171
PROJECT FILE NO.	601705		

PAVEMENT MARKING & SIGNING PLAN

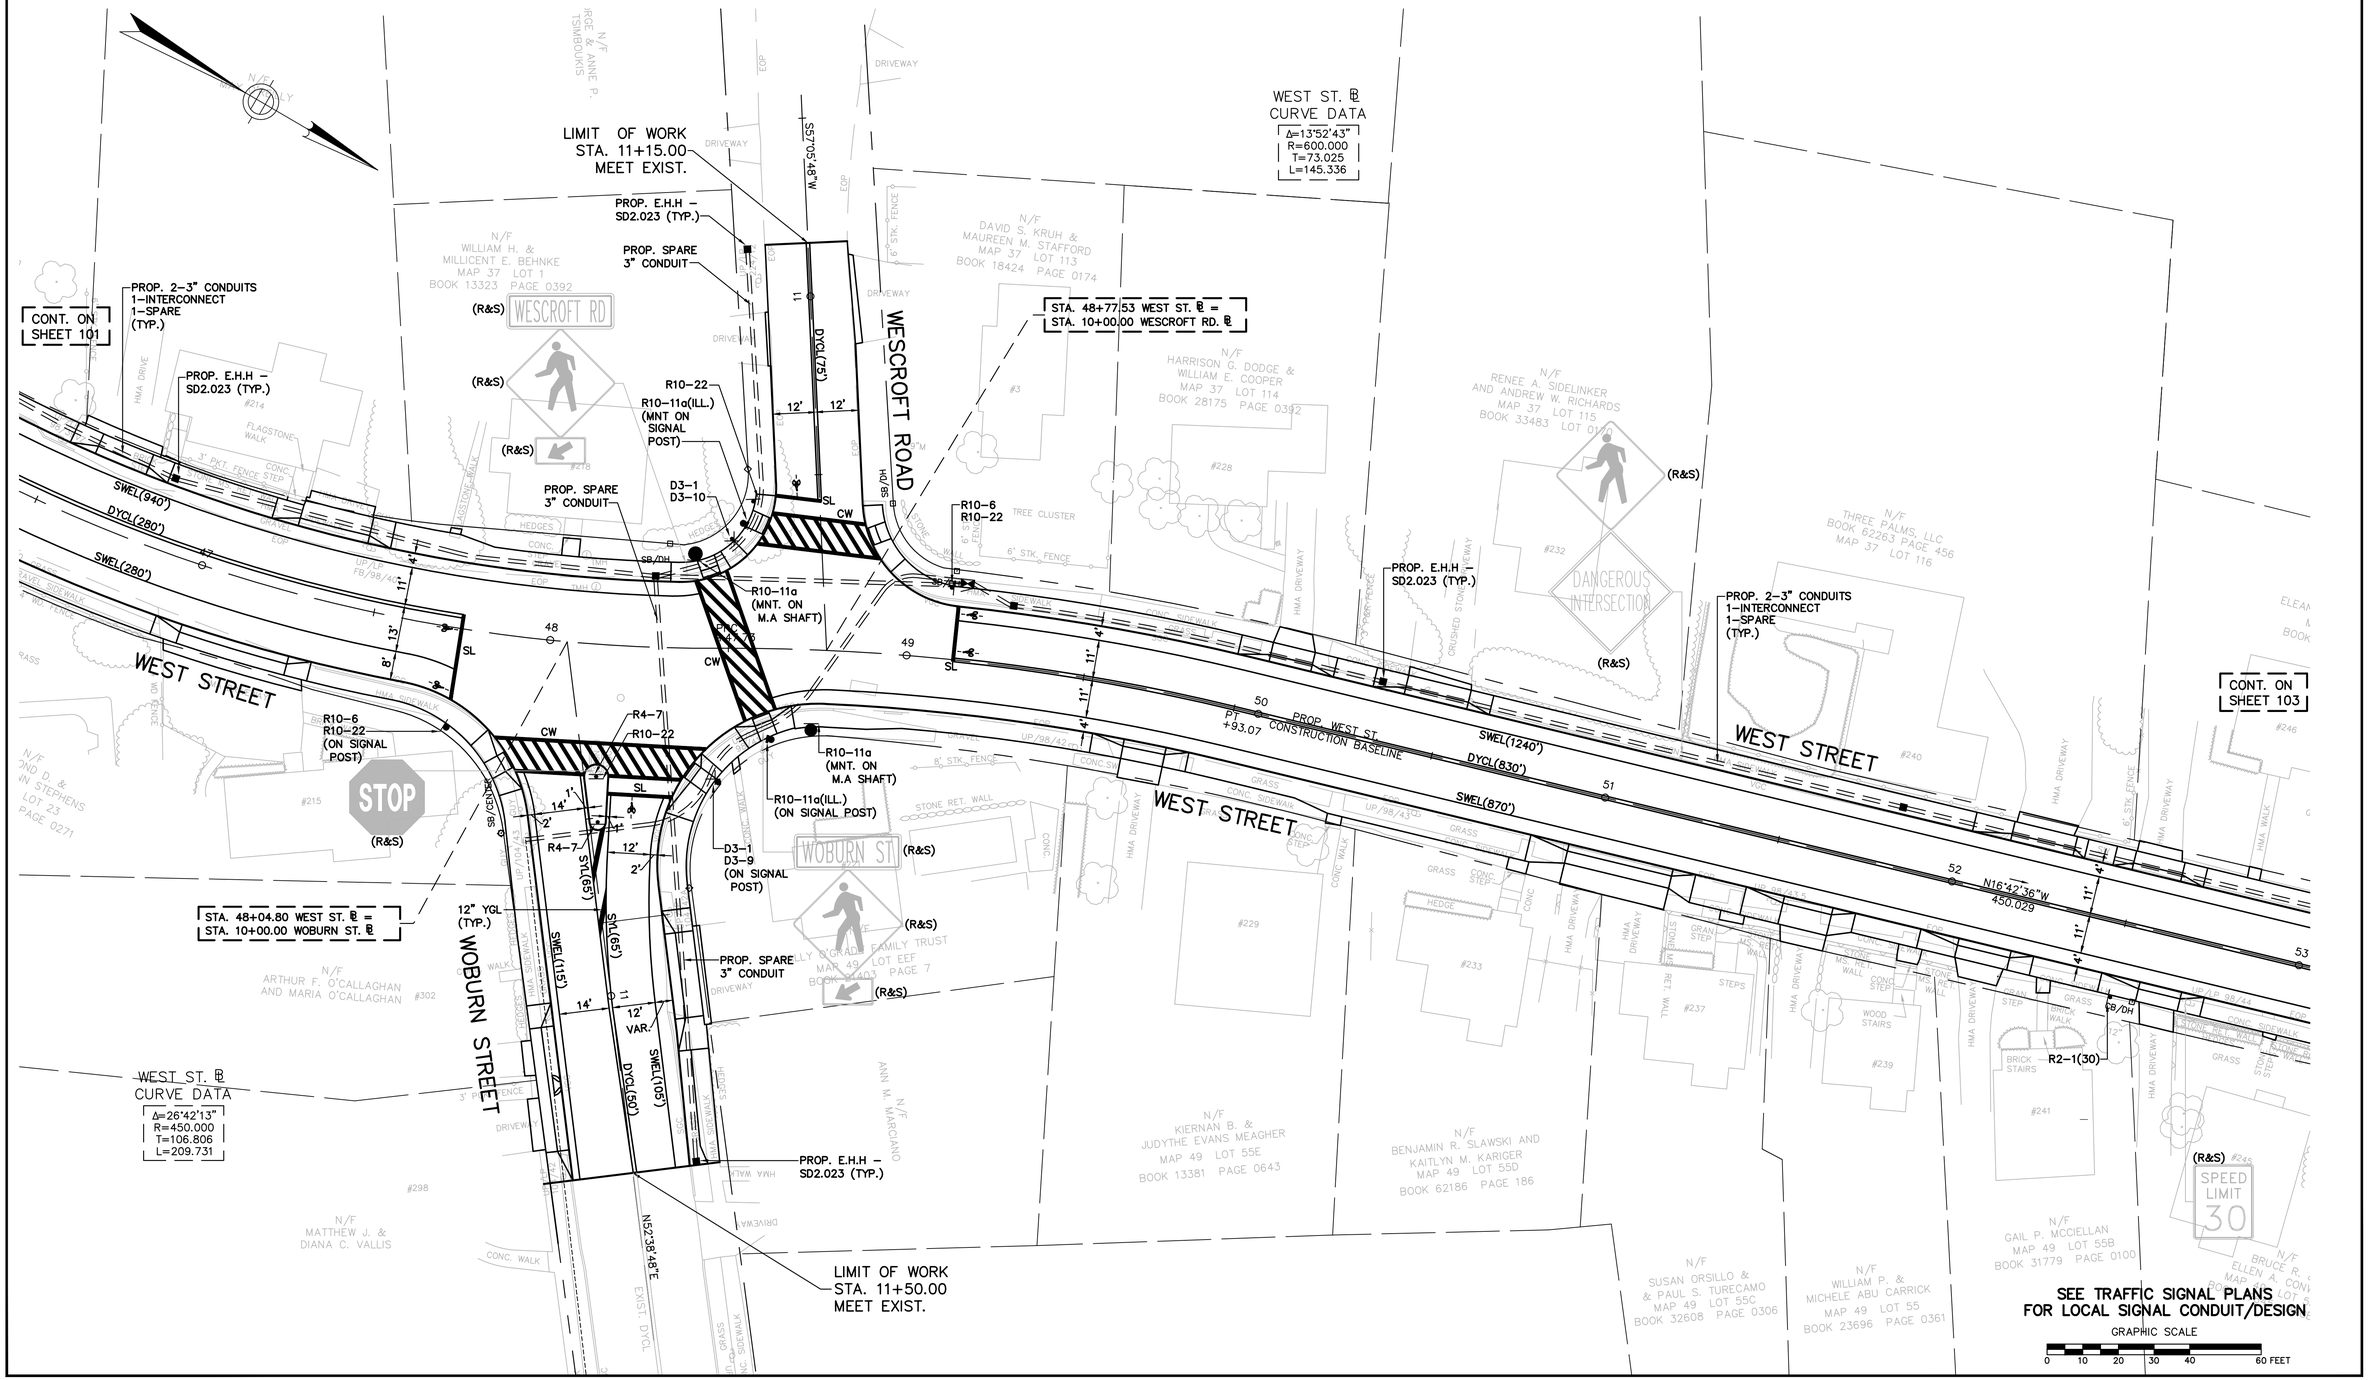

IN CHARGE OF G.J.H
DESIGNED BY TON
DRAWN BY TON
CHECKED BY G.J.H./J.W.D.

READING
WEST STREET

STATE	FED. AID PROJ. NO.	SHEET NO.	TOTAL SHEETS
MASS.	STP-002S(668)X	103	171
PROJECT FILE NO.	601705		

PAVEMENT MARKING & SIGNING PLAN

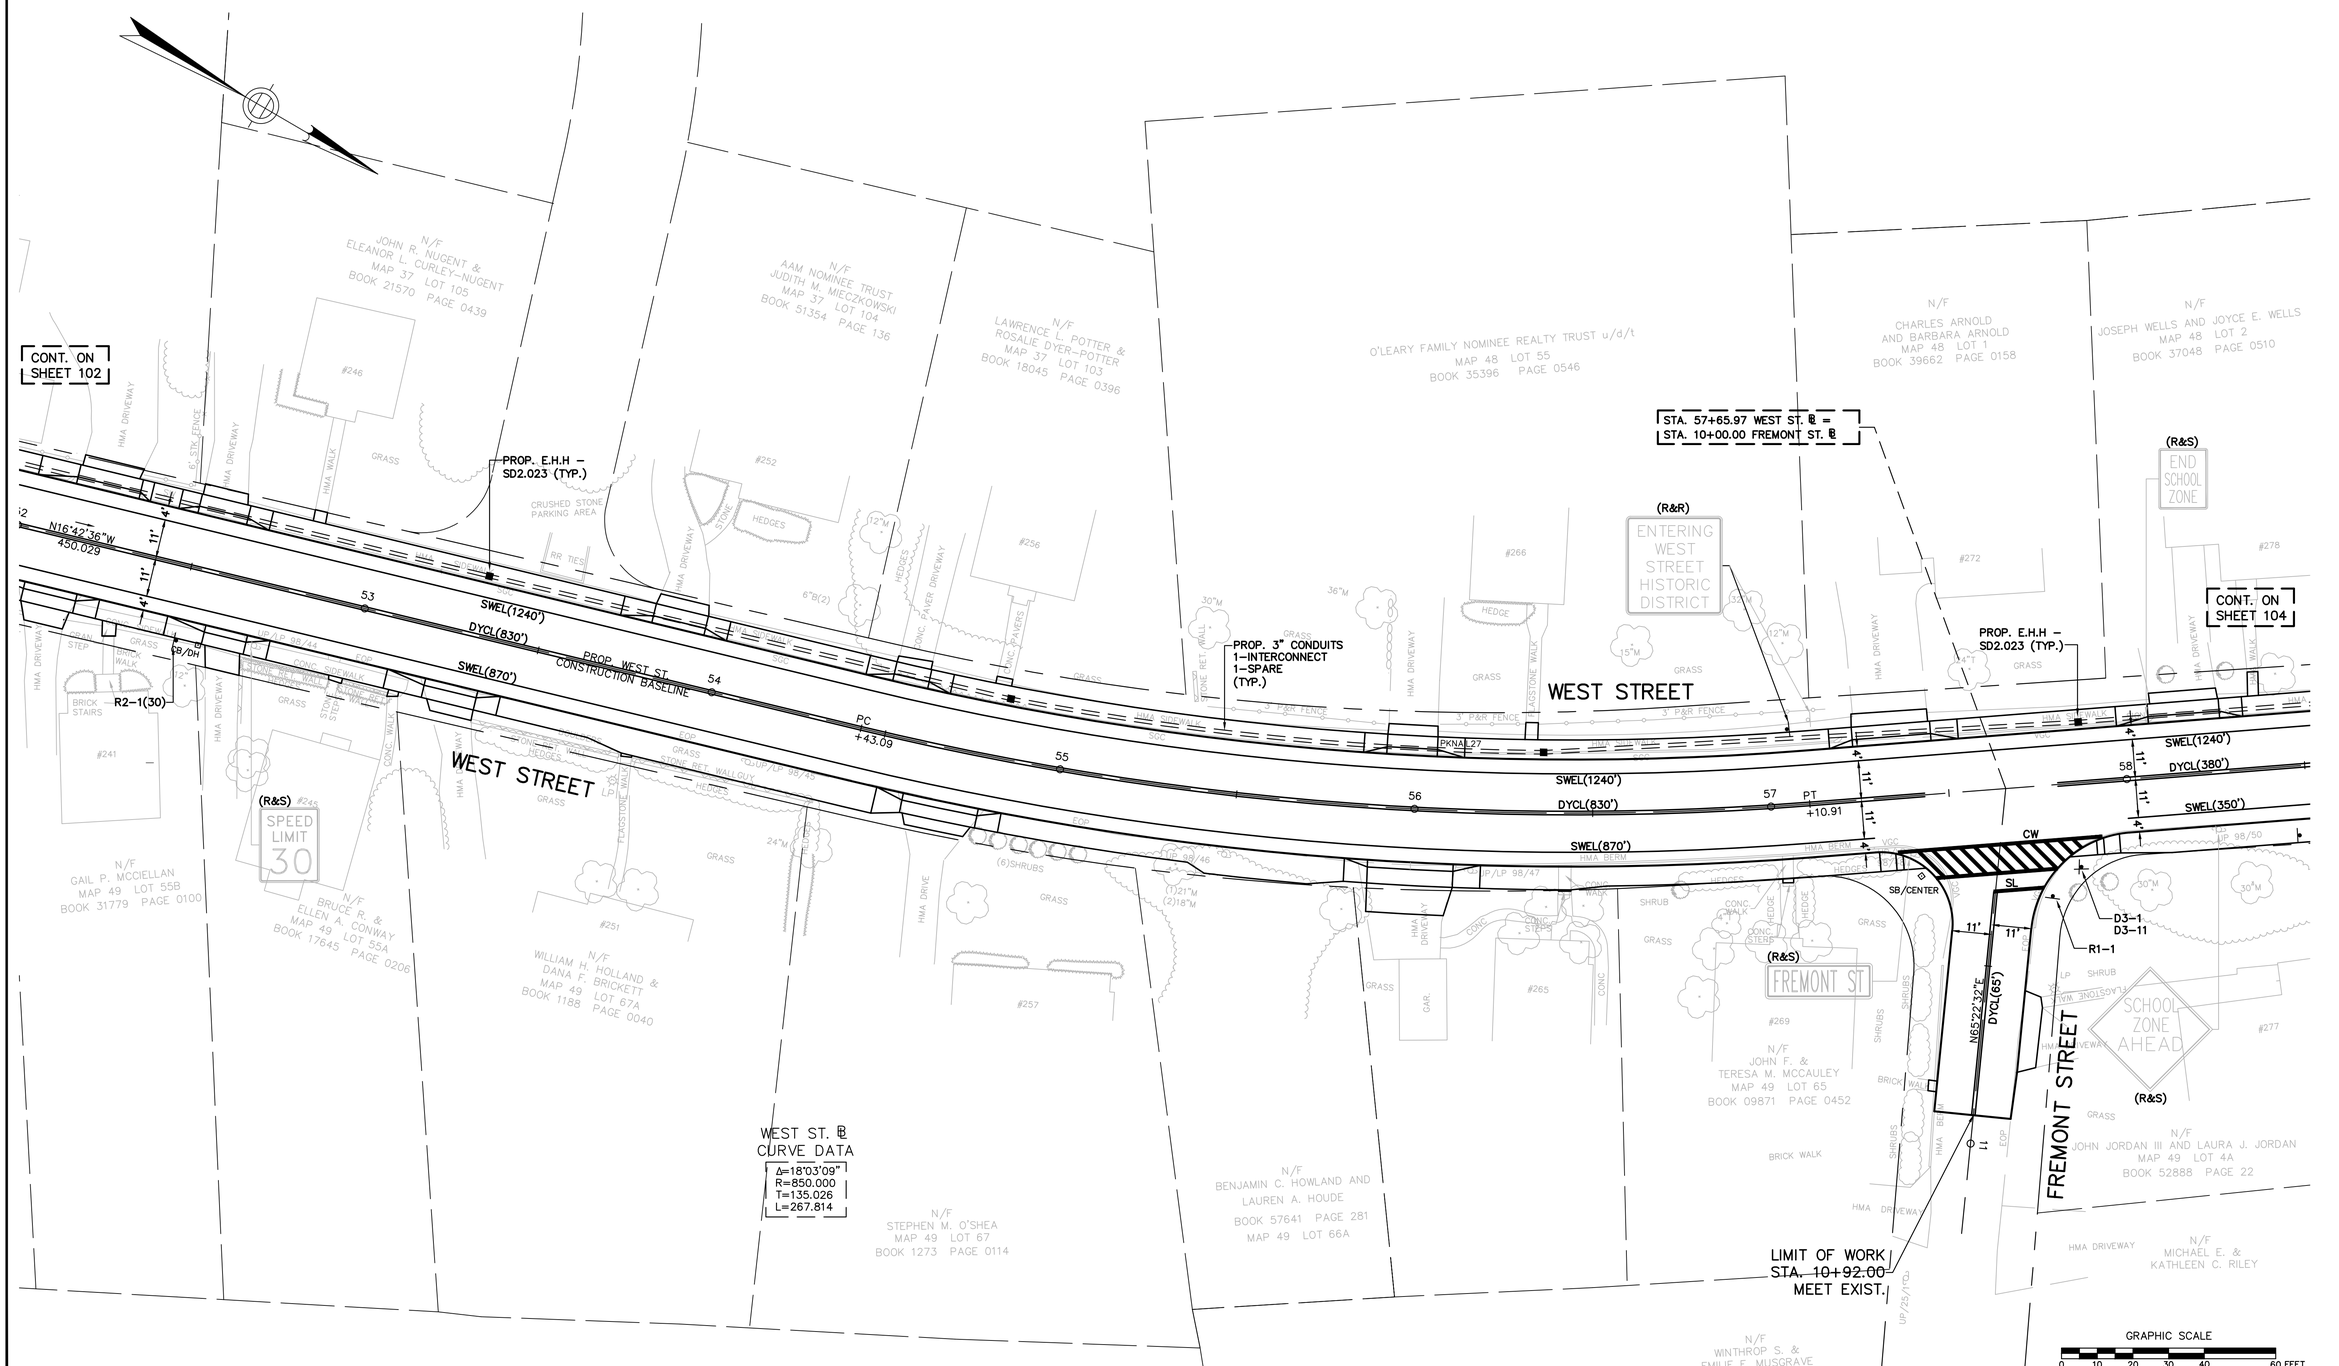

IN CHARGE OF G.H.
DESIGNED BY TON
DRAWN BY TON
CHECKED BY G.H./JWD

READING
WEST STREET

STATE	FED. AID PROJ. NO.	SHEET NO.	TOTAL SHEETS
MASS.	STP-002S(668)X	104	171
PROJECT FILE NO.	601705		

PAVEMENT MARKING & SIGNING PLAN

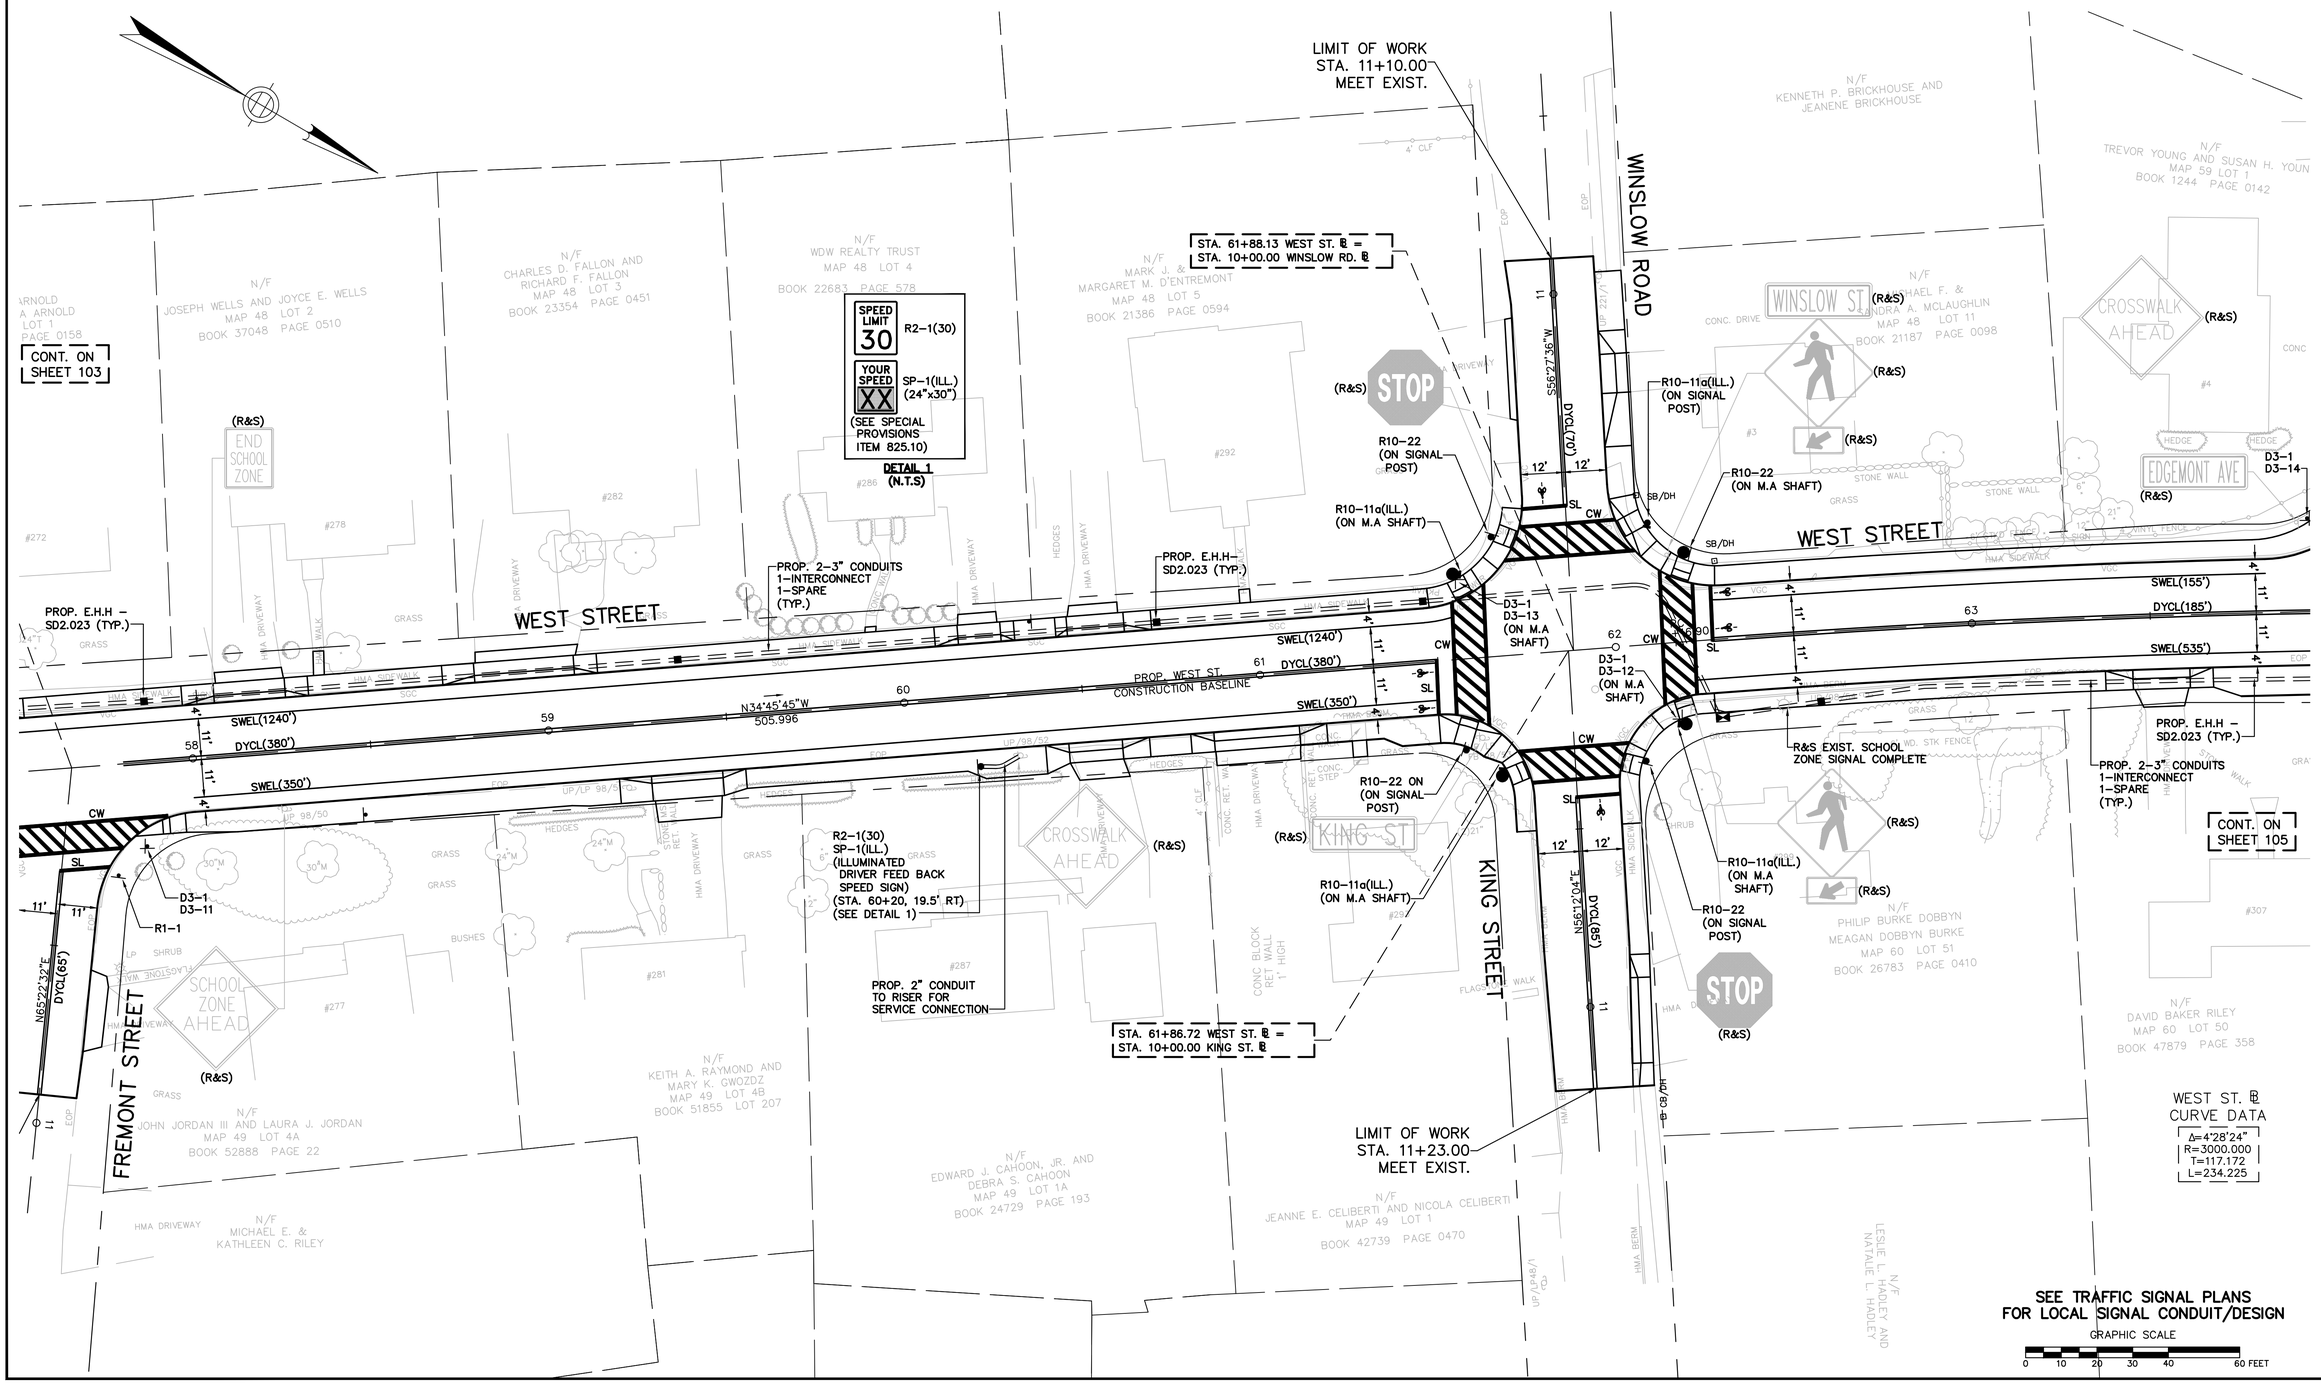

IN CHARGE OF G.J.H
DESIGNED BY TON
DRAWN BY TON
CHECKED BY G.J.H/JWD

READING
WEST STREET

STATE	FED. AID PROJ. NO.	SHEET NO.	TOTAL SHEETS
MASS.	STP-002S(668)X	105	171
PROJECT FILE NO.	601705		

PAVEMENT MARKING & SIGNING PLAN

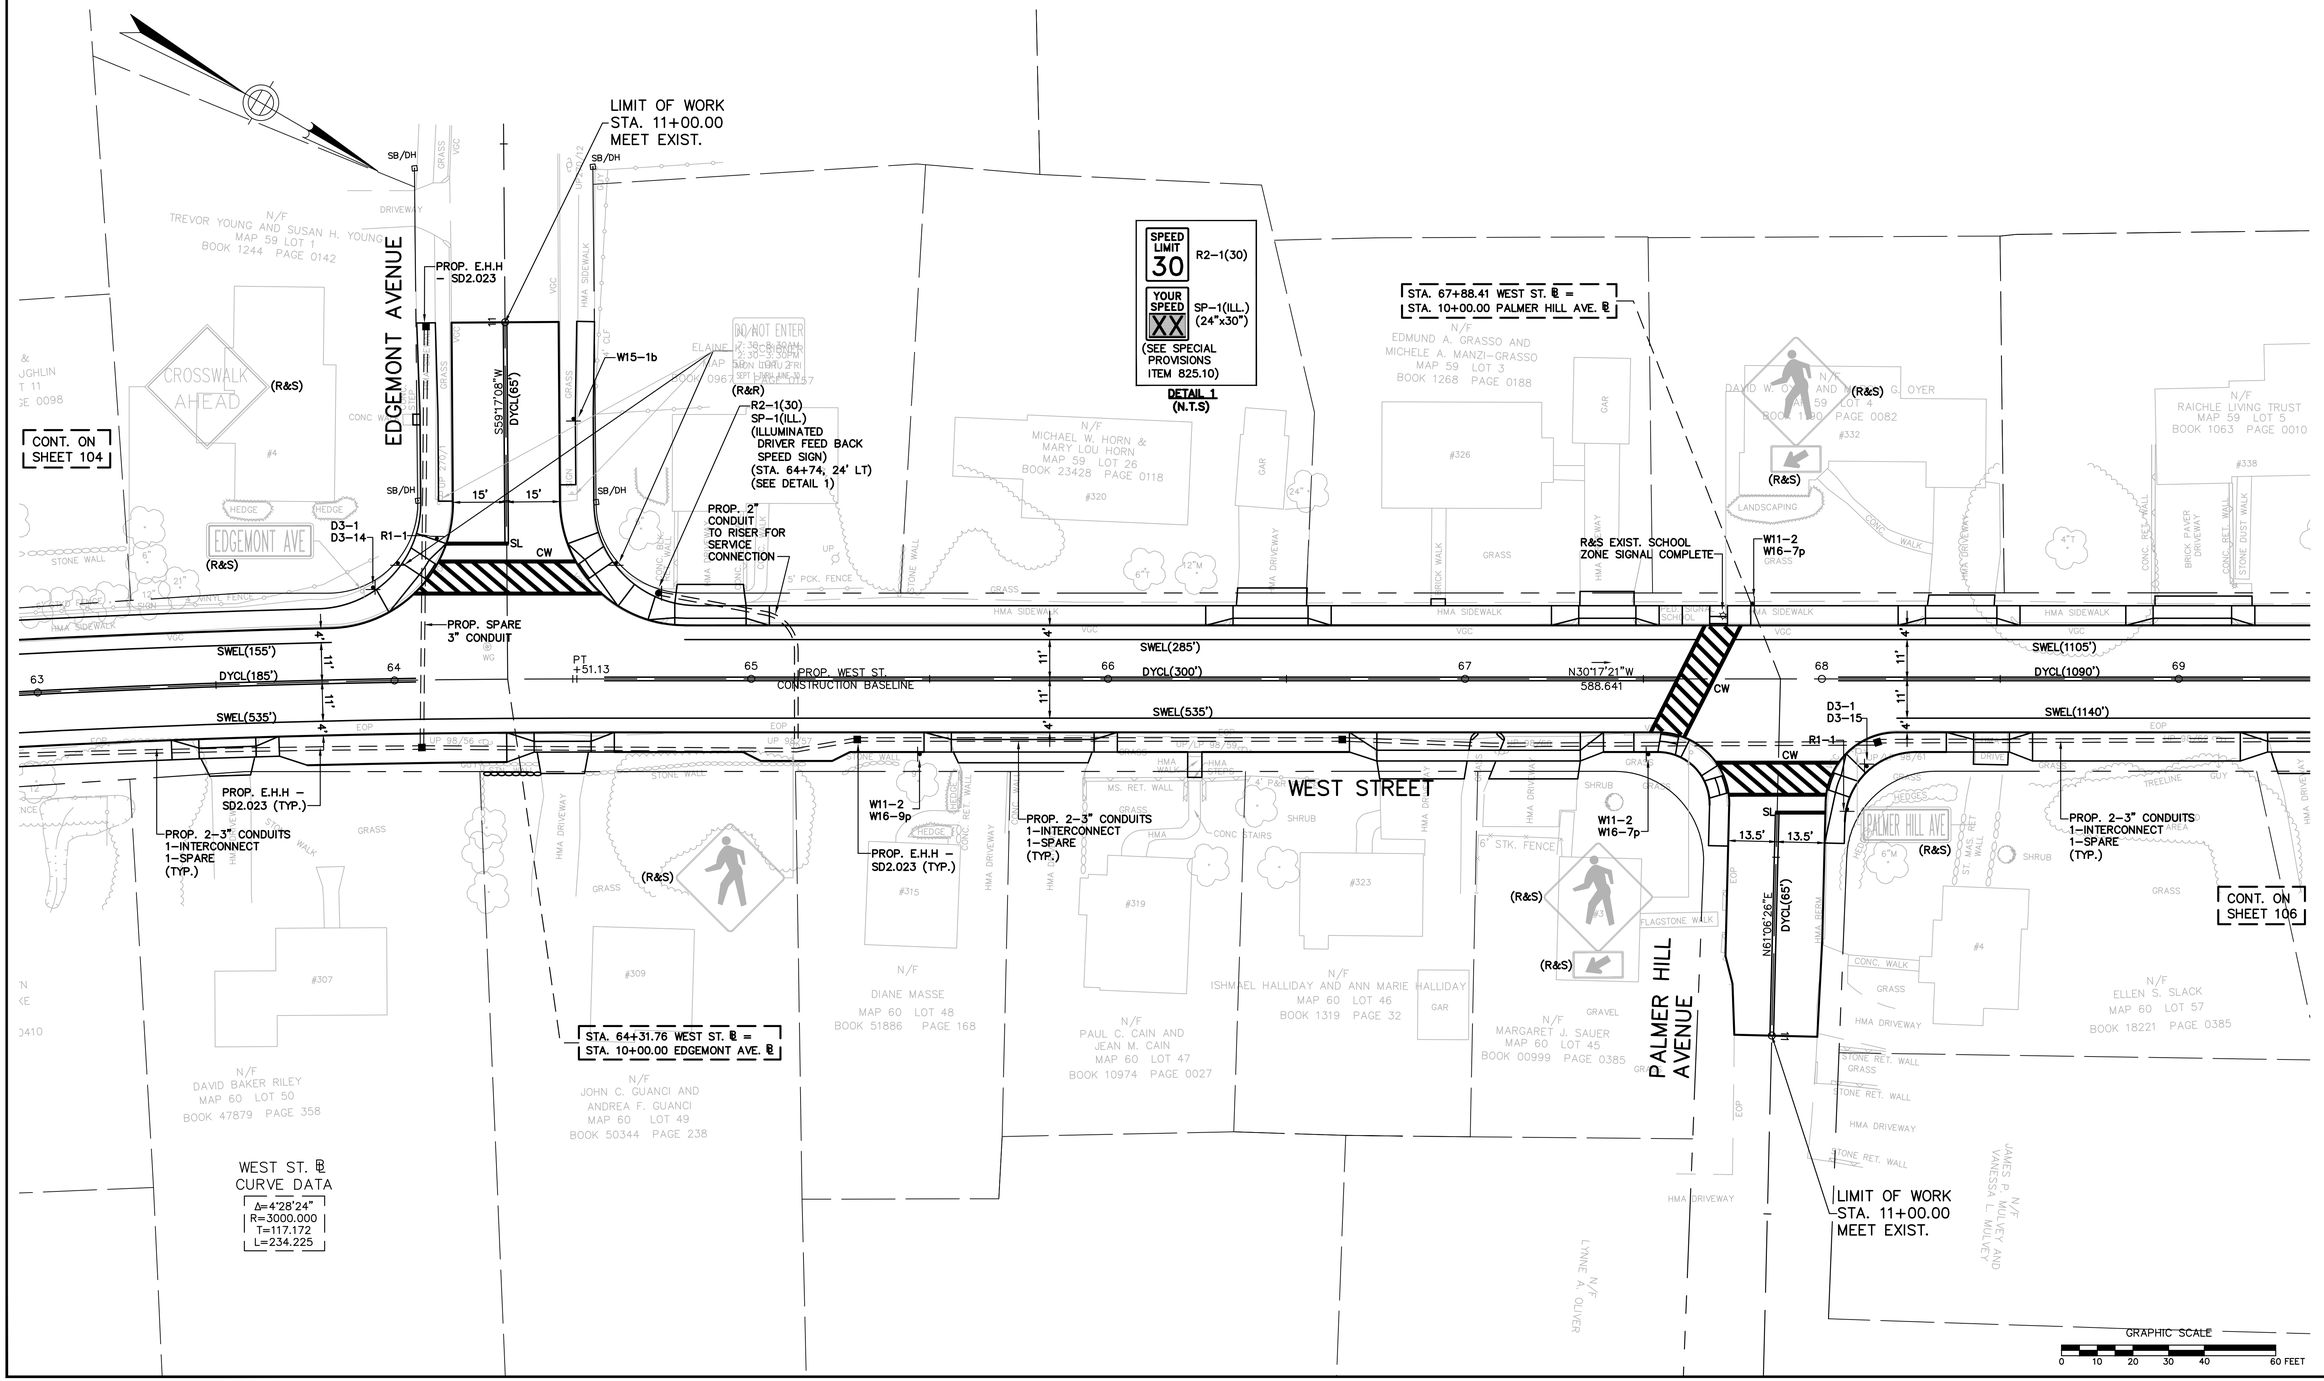

IN CHARGE OF G.J.H.
DESIGNED BY TON
DRAWN BY TON
CHECKED BY GJH/JWD

READING
WEST STREET

STATE	FED. AID PROJ. NO.	SHEET NO.	TOTAL SHEETS
MASS.	STP-002S(668)X	106	171
PROJECT FILE NO.	601705		

PAVEMENT MARKING & SIGNING PLAN

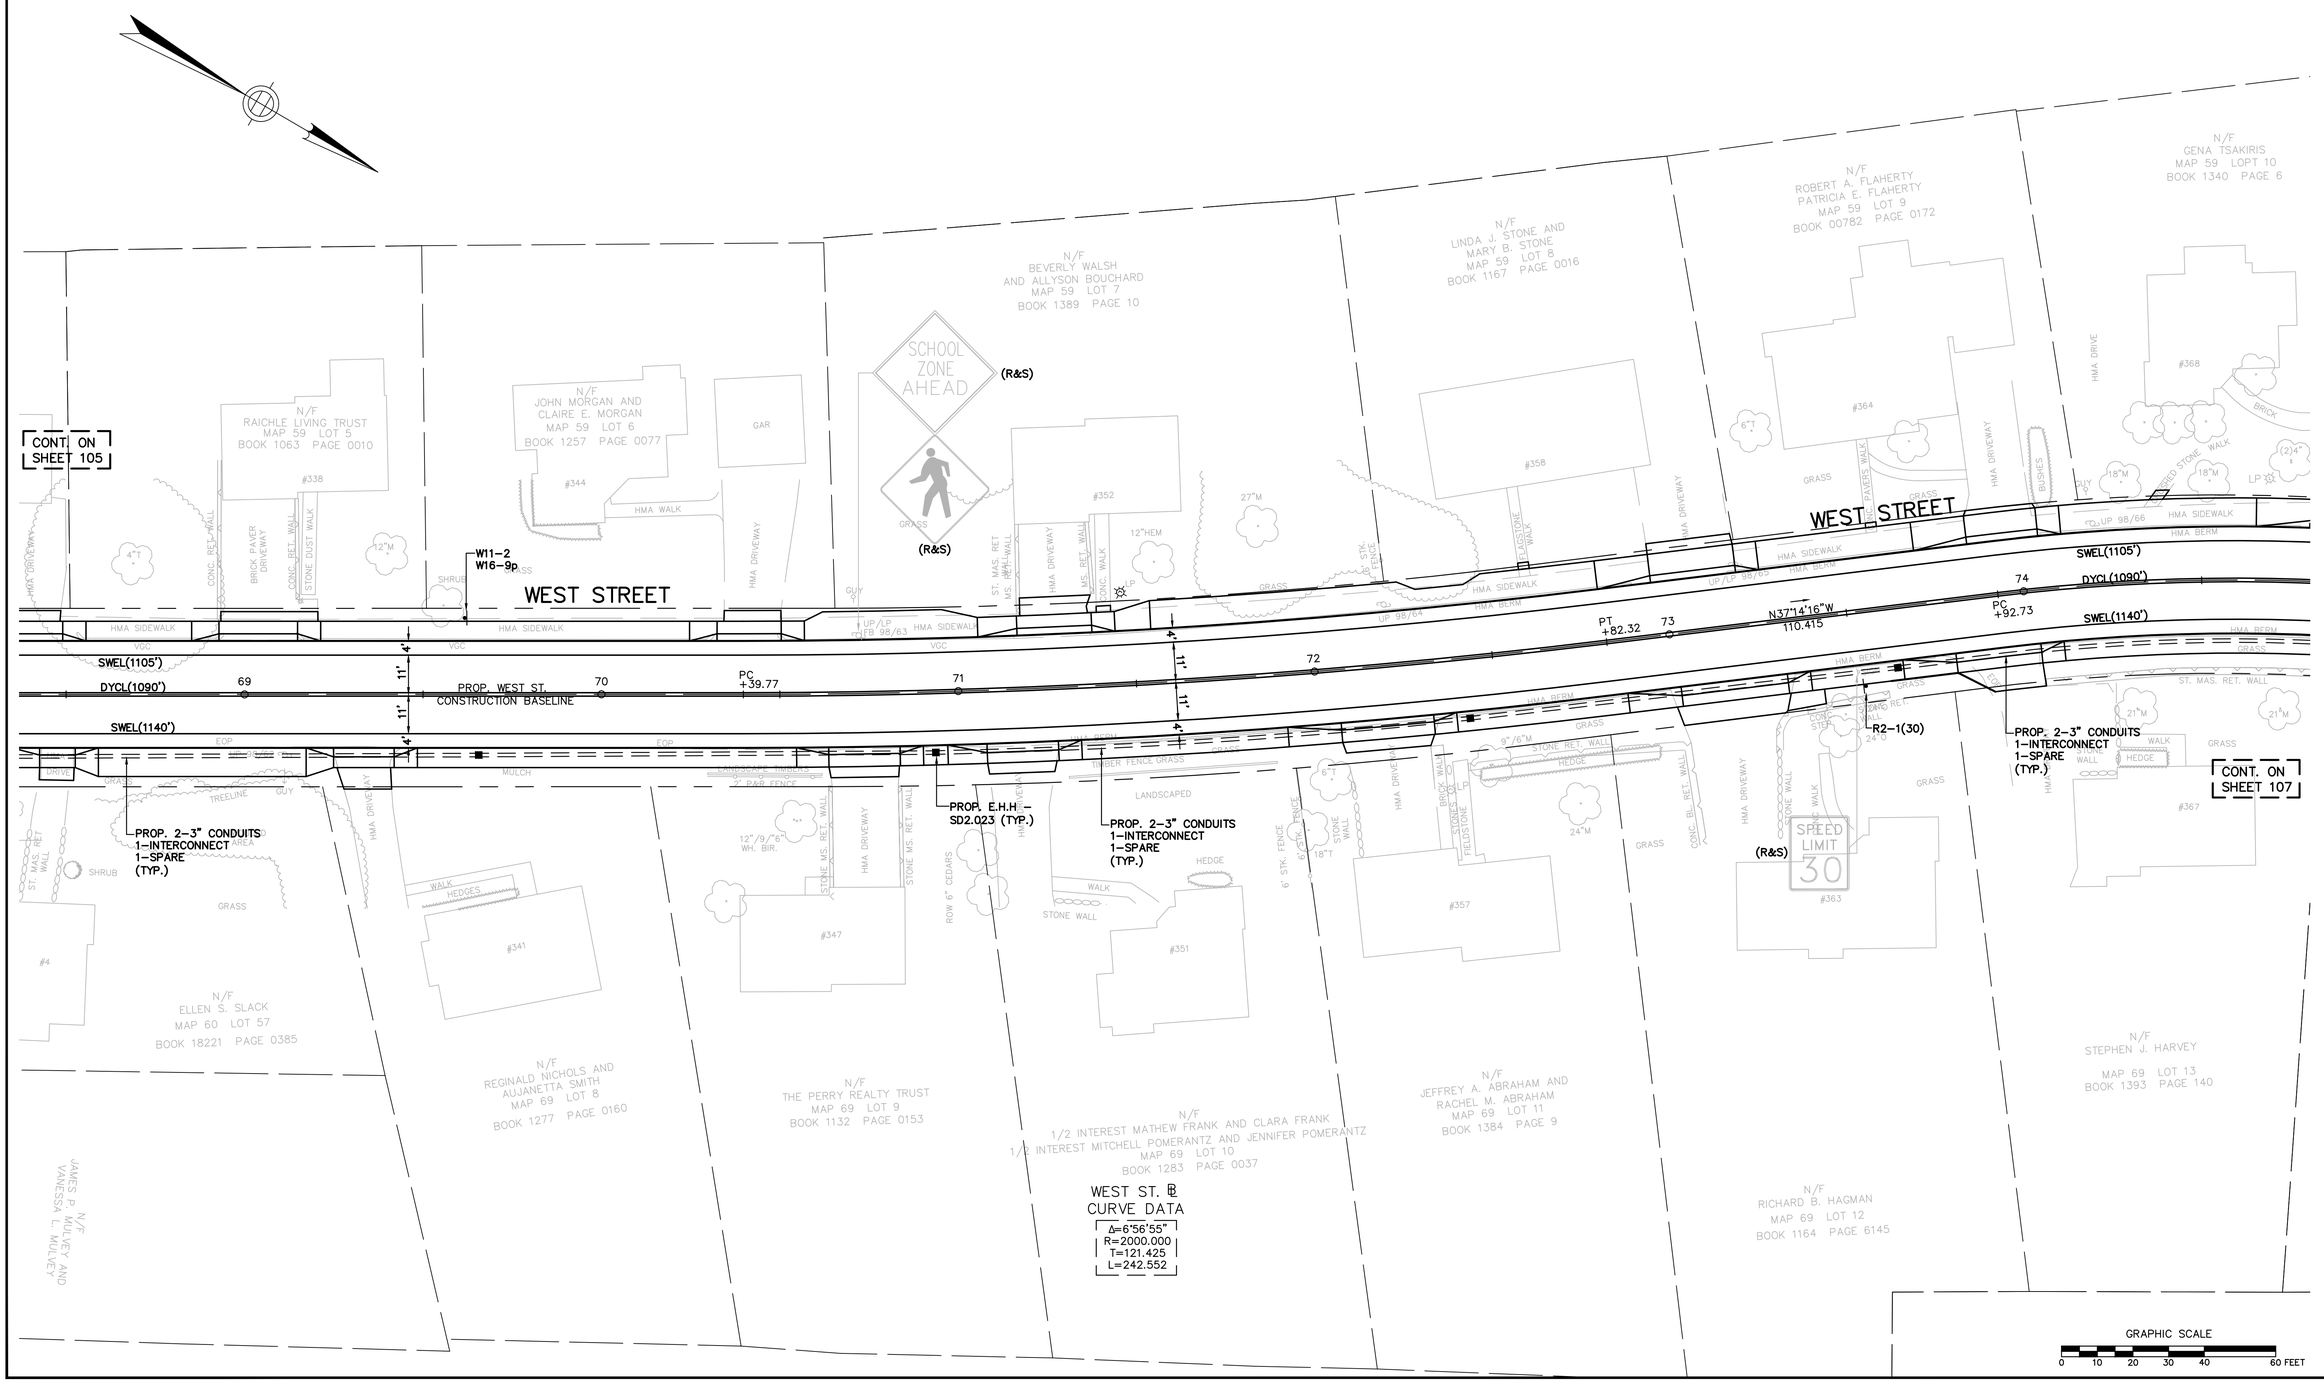

IN CHARGE OF G.H
DESIGNED BY TON
DRAWN BY TON
CHECKED BY GJH/JWD

READING
WEST STREET

STATE	FED. AID PROJ. NO.	SHEET NO.	TOTAL SHEETS
MASS.	STP-002S(668)X	107	171
PROJECT FILE NO.	601705		

PAVEMENT MARKING & SIGNING PLAN

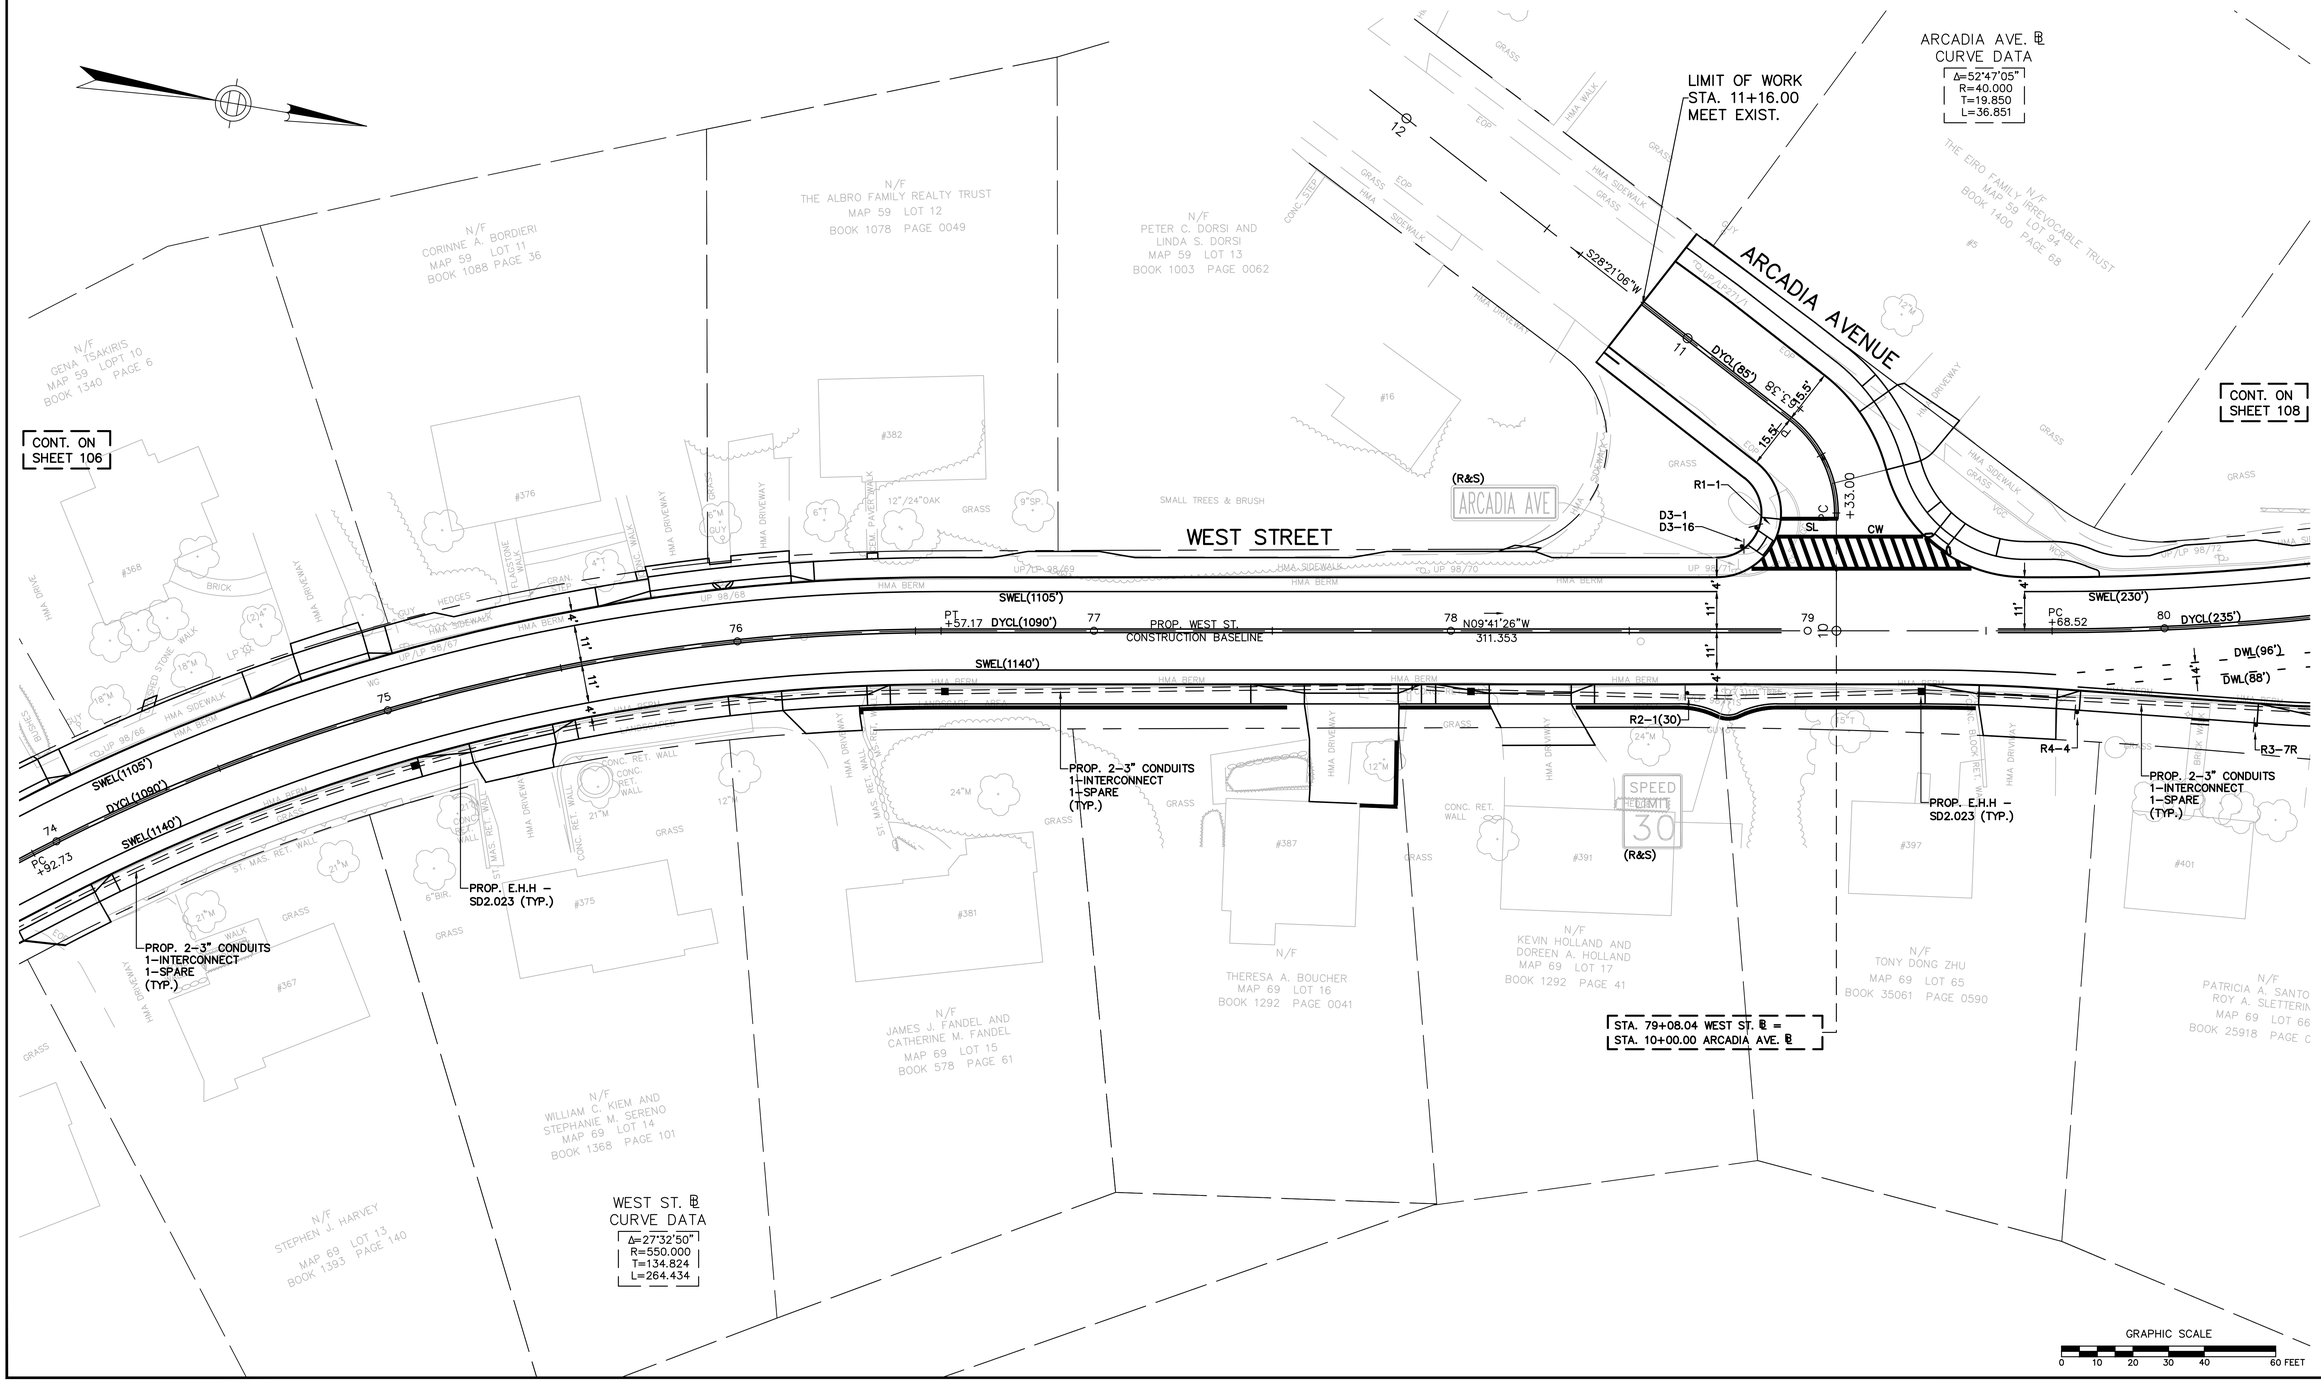

IN CHARGE OF G.H
DESIGNED BY TON
DRAWN BY TON
CHECKED BY G.H./JWD

READING
WEST STREET

STATE	FED. AID PROJ. NO.	SHEET NO.	TOTAL SHEETS
MASS.	STP-002S(668)X	108	171
PROJECT FILE NO.	601705		

PAVEMENT MARKING & SIGNING PLAN

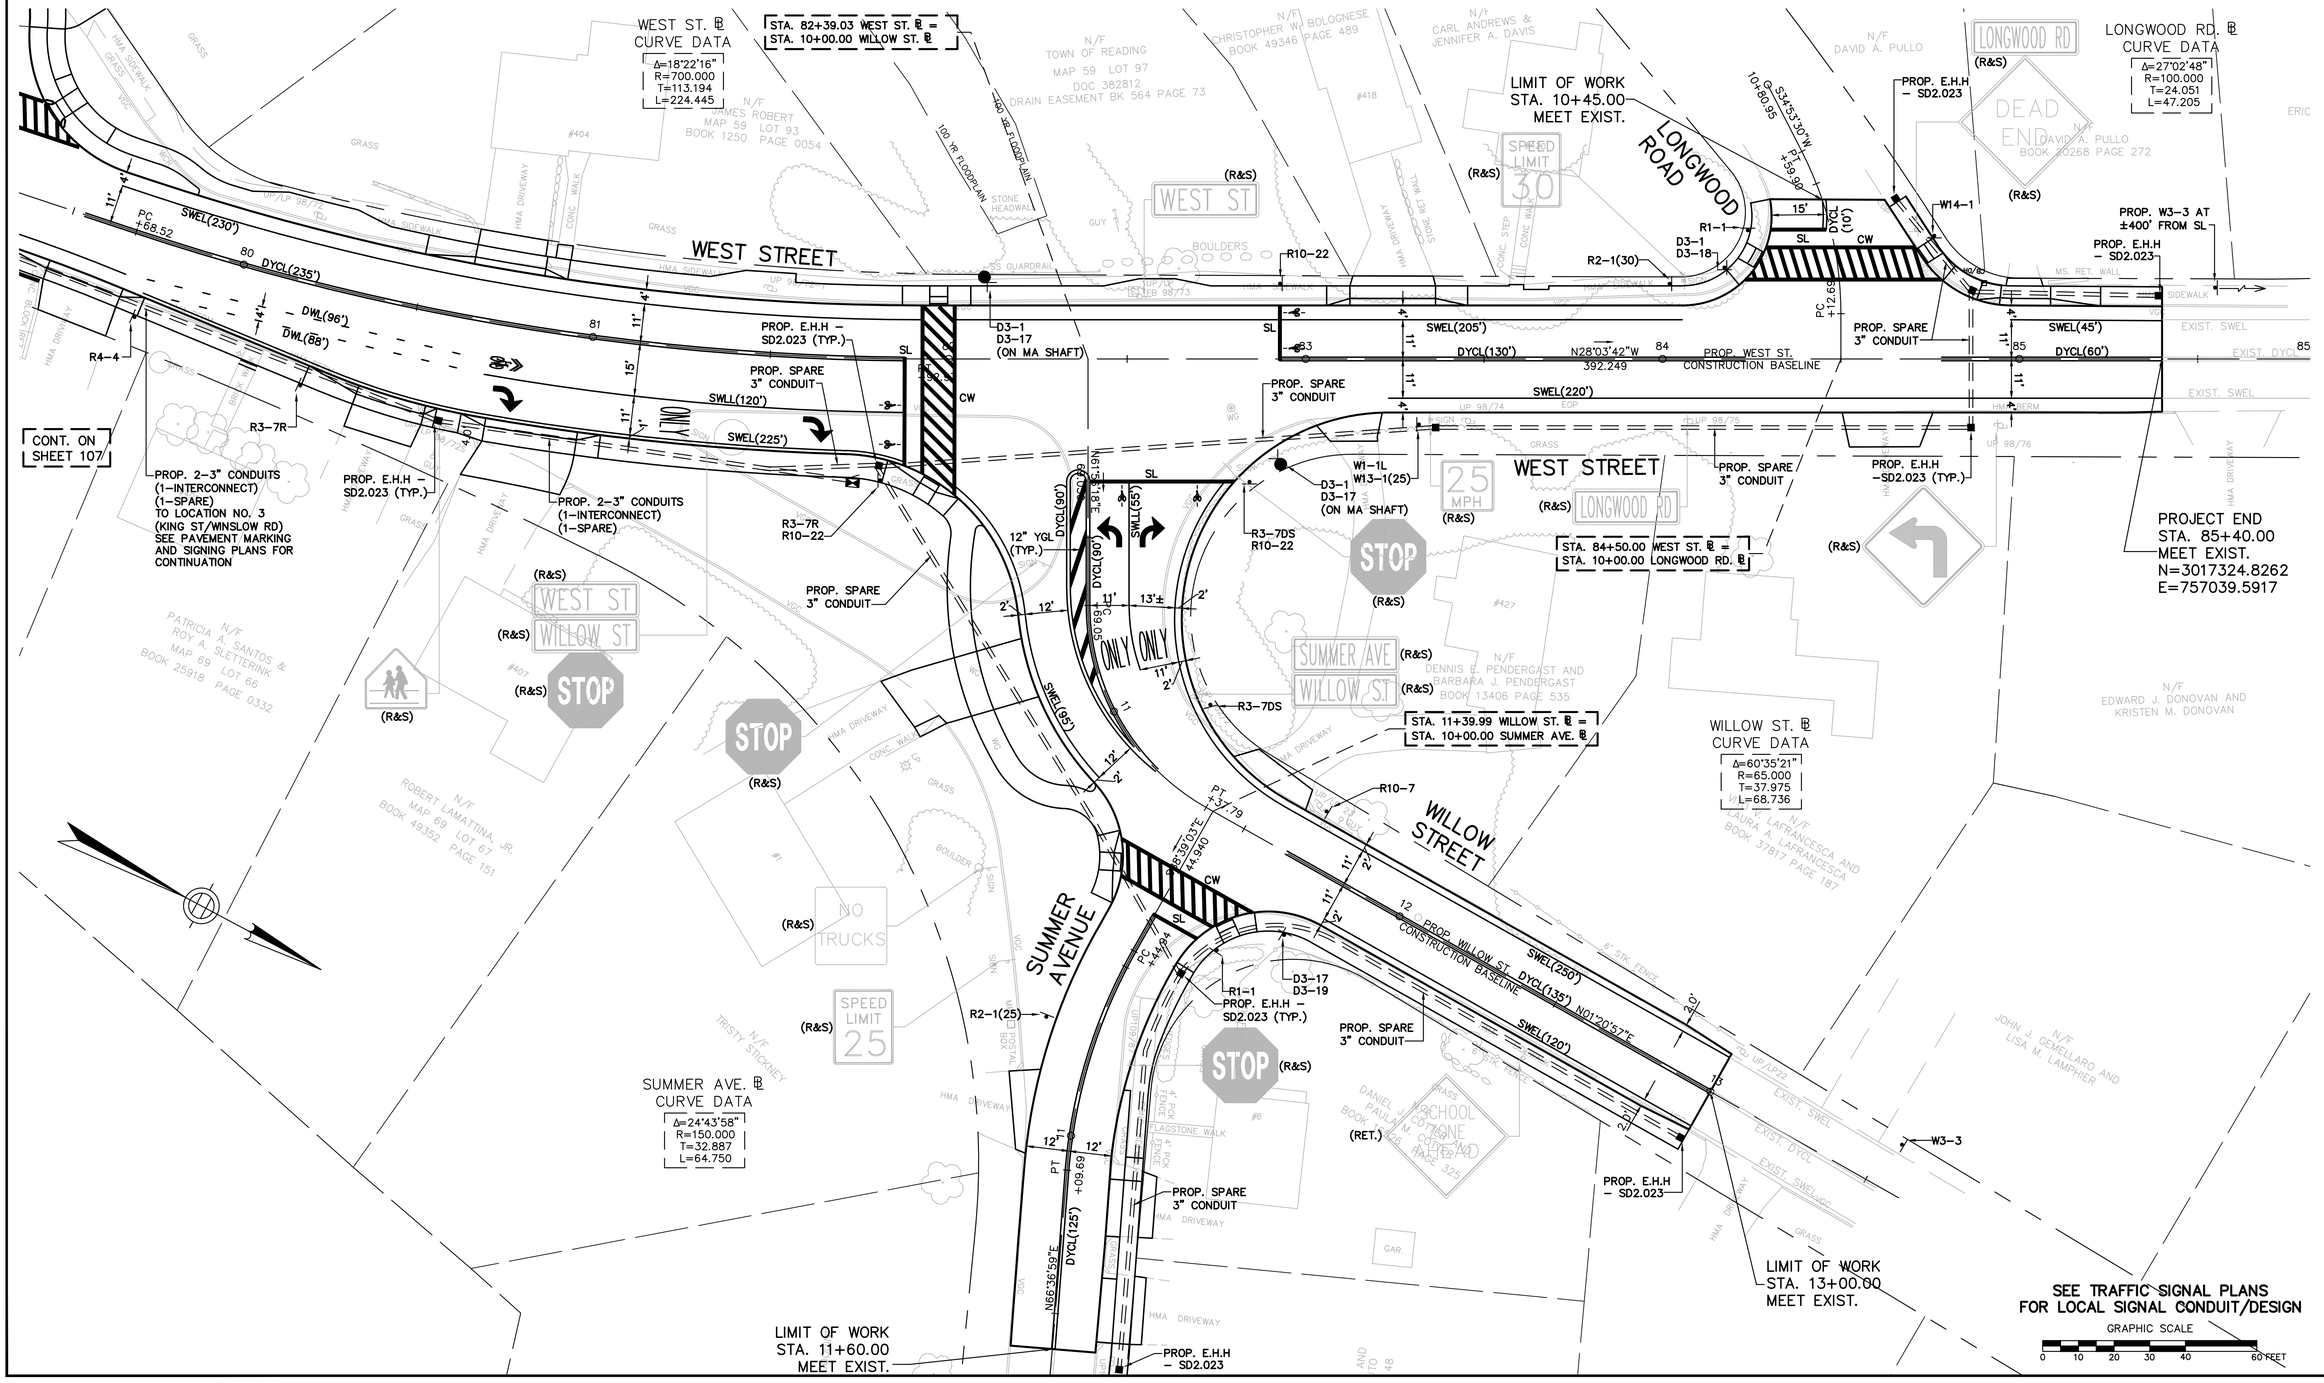

IN CHARGE OF GJH
DESIGNED BY TON
DRAWN BY TON
CHECKED BY GJH/JWD

READING
WEST STREET

STATE	FED. AID PROJ. NO.	SHEET NO.	TOTAL SHEETS
MASS.	STP-002S(668)X	109	171
PROJECT FILE NO.	601705		

PAVEMENT MARKING & SIGNING PLAN

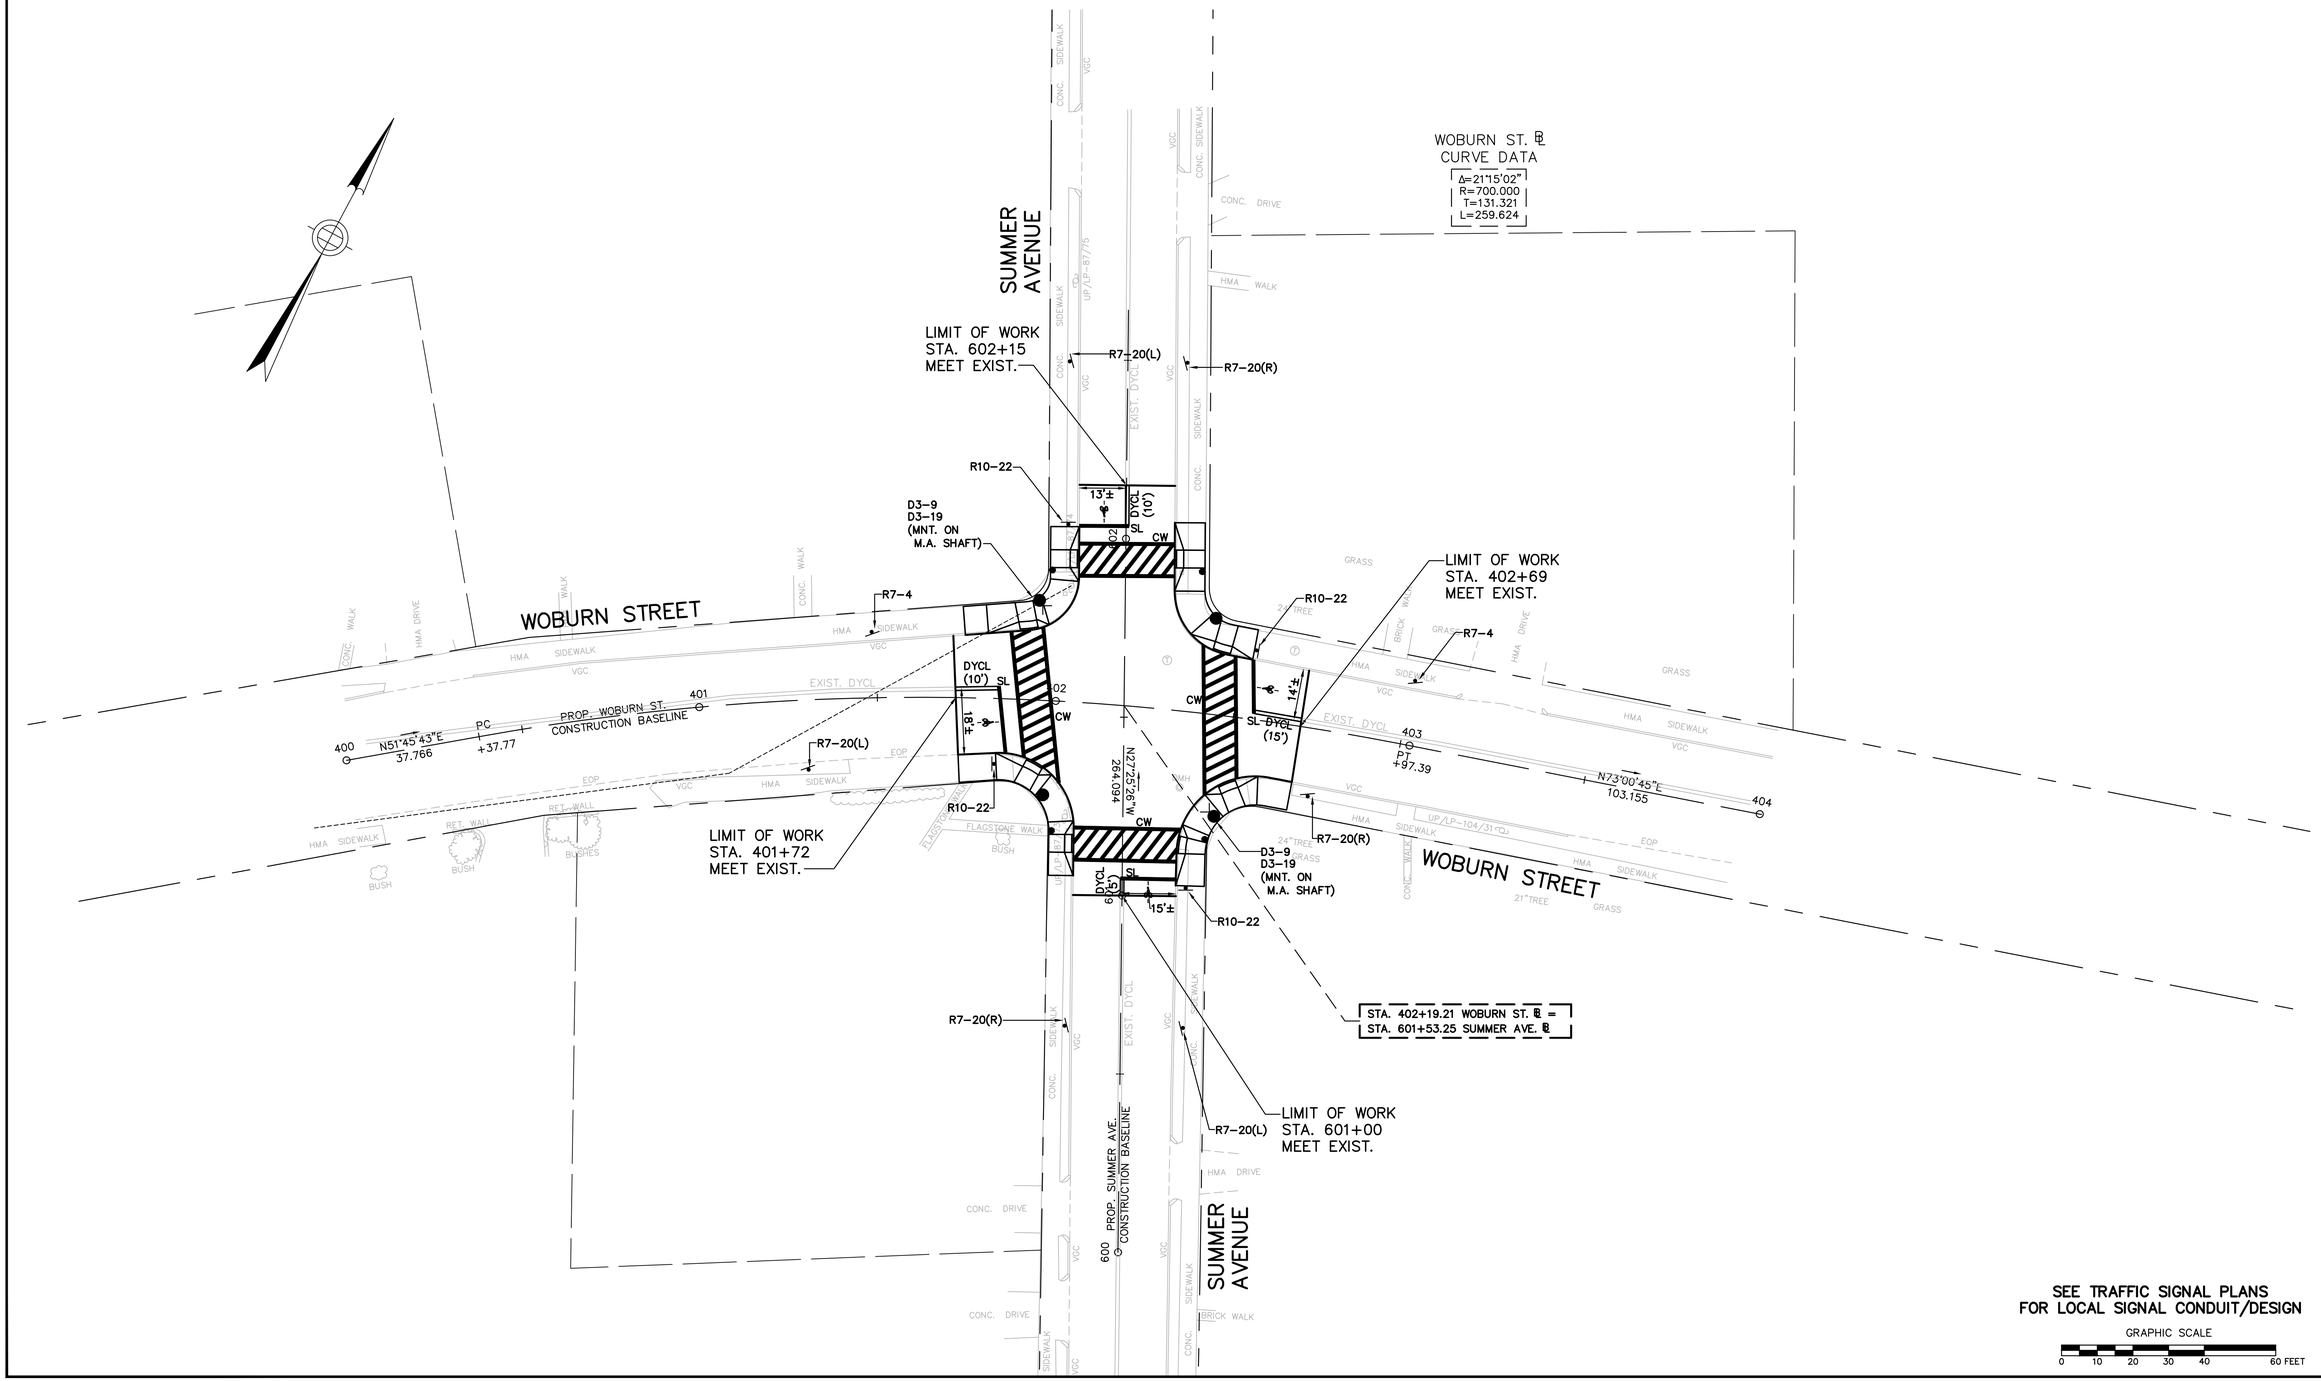

IN CHARGE OF ____ GJH
DESIGNED BY ____ TON
DRAWN BY ____ TON
CHECKED BY ____ GJH/JWD