03 PROPOSED MAIN STREET ELEVATION
1/8"=1'-0"

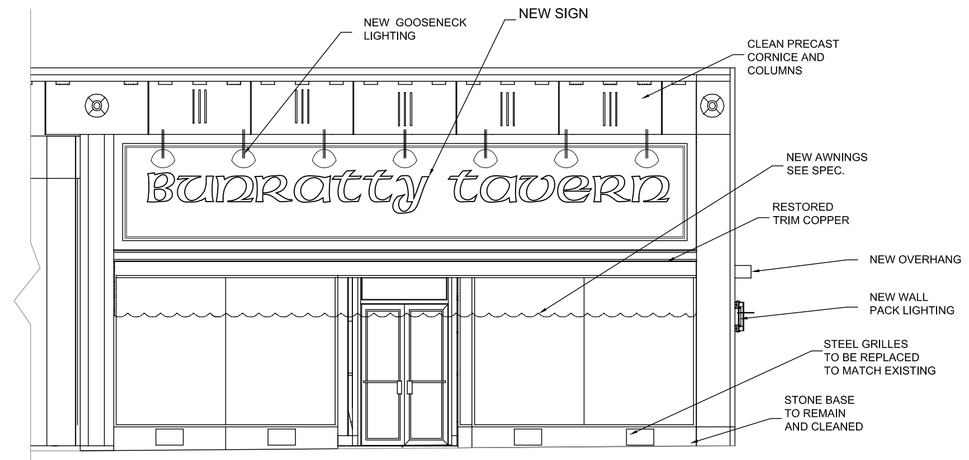

02 PROPOSED FRONT ELEVATION
3/16"=1'-0"

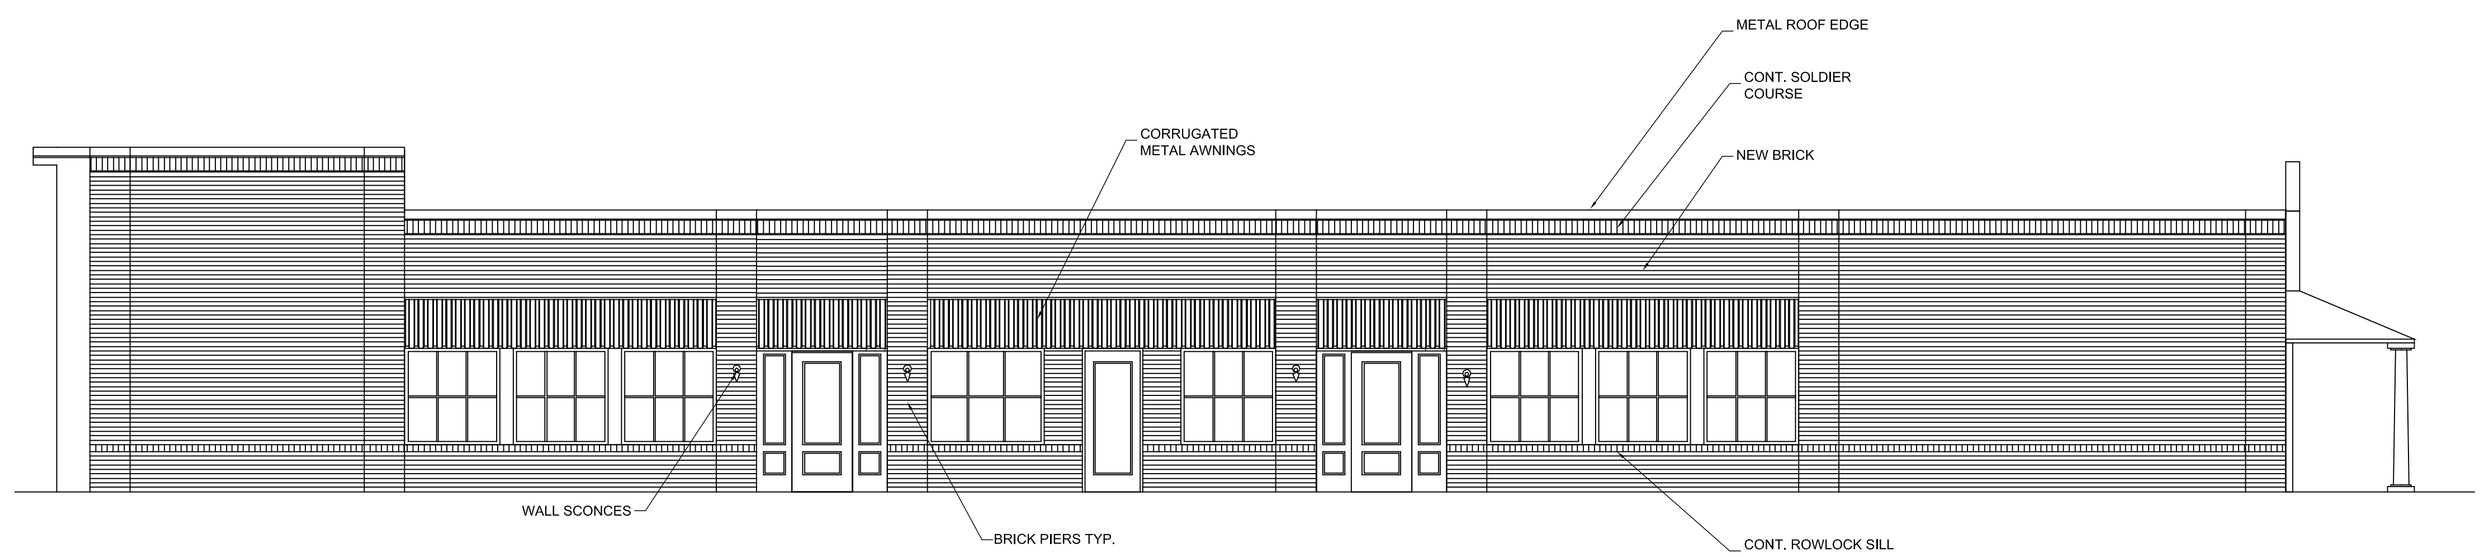

01 PROPOSED PATIO ELEVATION
3/16"=1'-0"

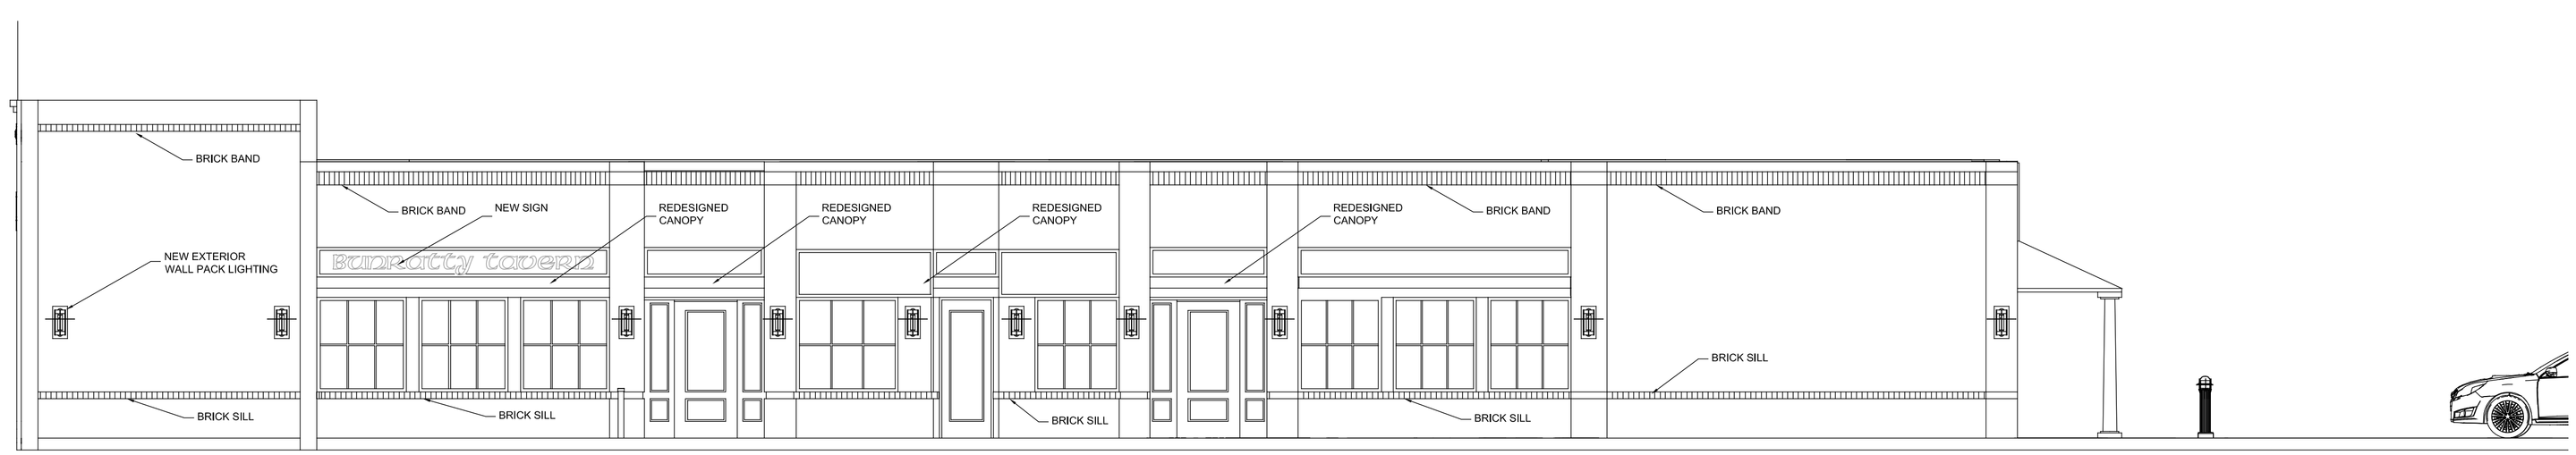

01 PROPOSED EXTERIOR ELEVATION
3/16"=1'-0"

e-Volutions •Designs
www.e-volutionsdesigns.com
• 30 NEWBURY STREET •
BOSTON, MA 02116

Project No.:
C05172012

Issue Date:
21-MAY-2012

Sheet No.:
A4.00

Key Plan:

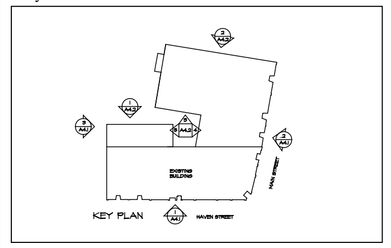

Revised:
06-10-12
06-18-12
08-02-12

Designer of Record:
Drawn: E-VOLUTIONS DESIGNS
Checked: CDW
Scale: 3/16"=1'-0"
FOR PERMITTING
Sheet Name:
PROPOSED EXTERIOR ELEVATIONS

Project Name:
BUNRATTY TAVERN
622 MAIN STREET READING, MA