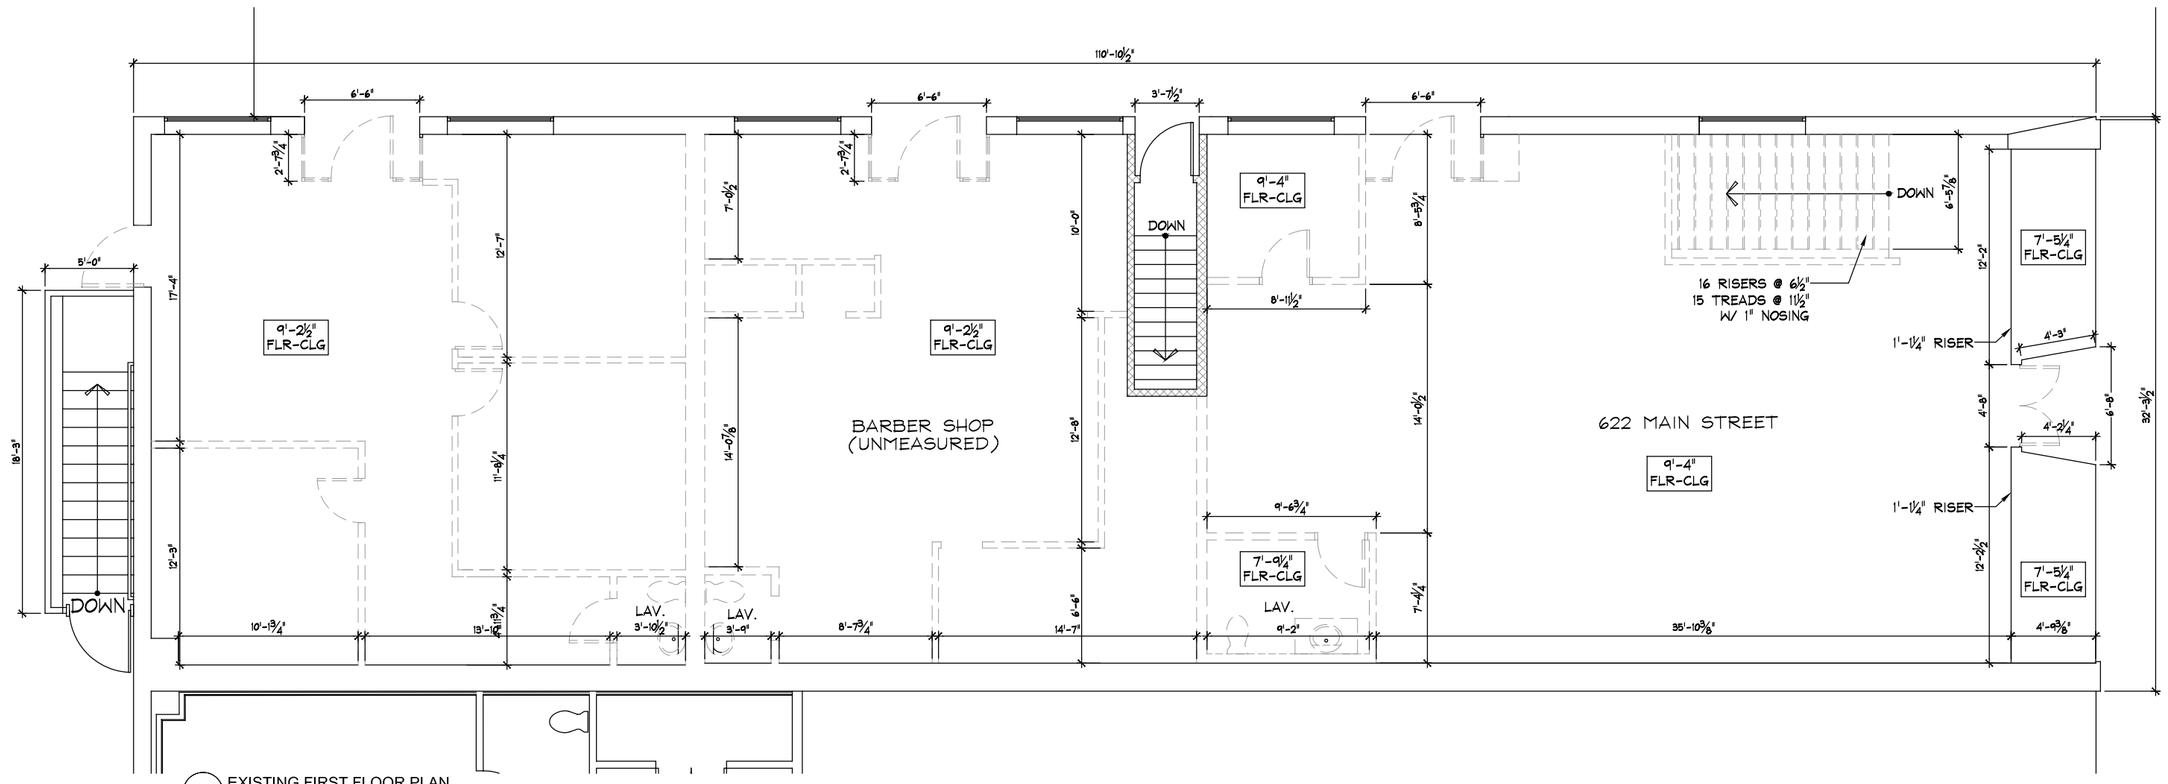

02 EXISTING FIRST FLOOR PLAN
3/16"=1'-0"

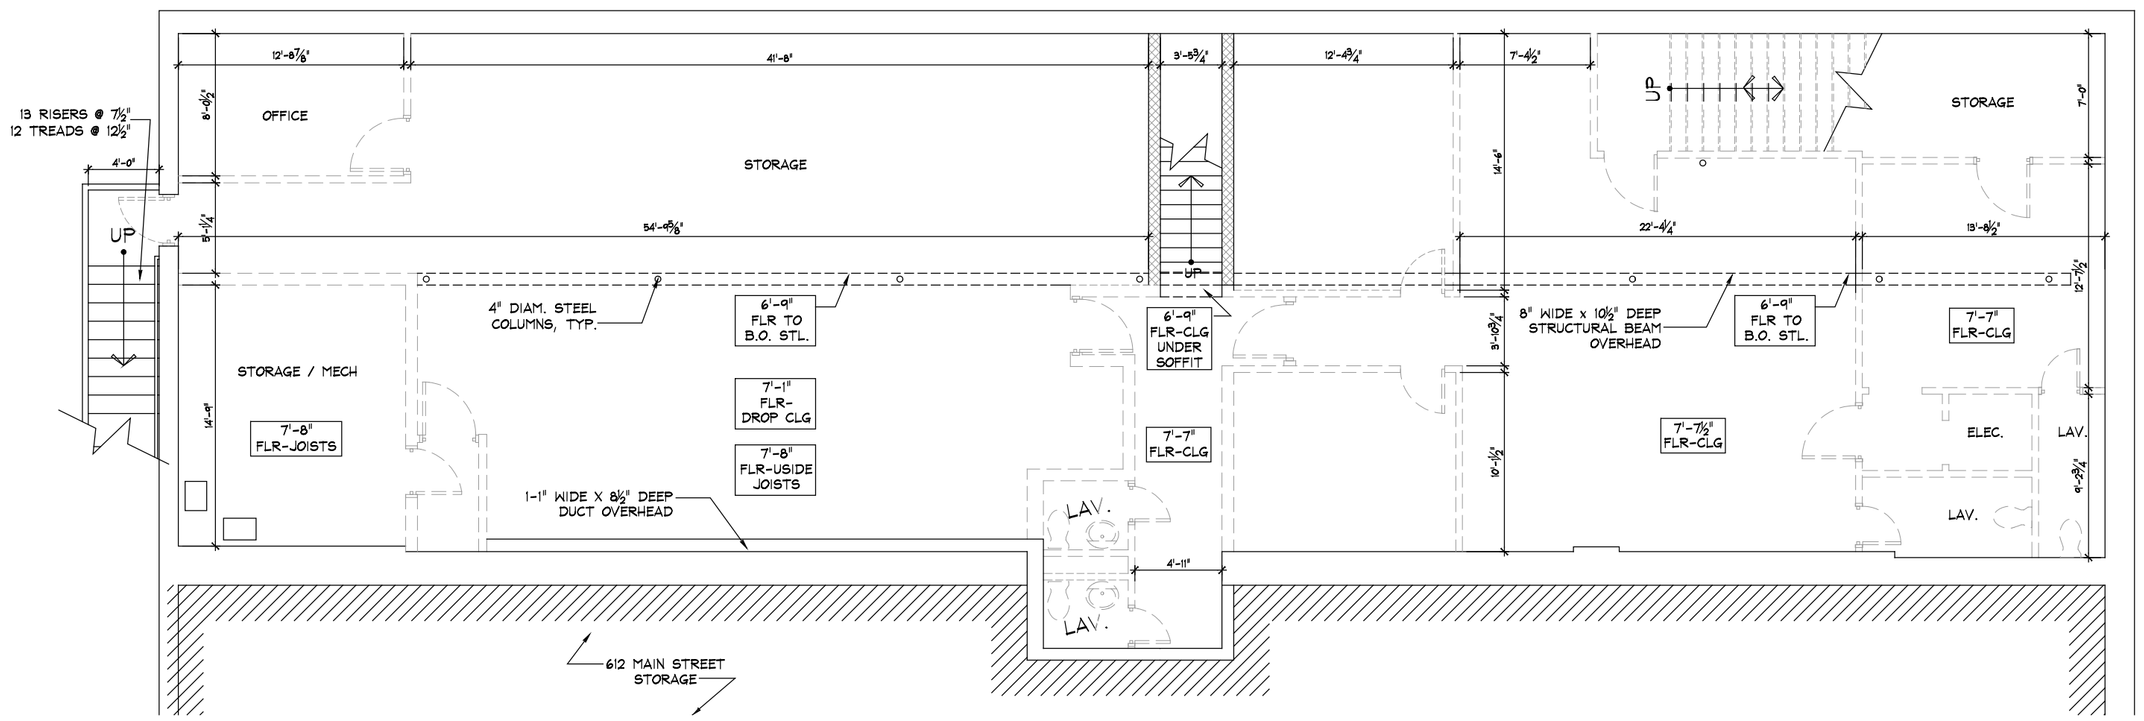

01 EXISTING BASEMENT PLAN
3/16"=1'-0"

AREAS FOR DEMOLITION

AREA NOT INCLUDED IN CONTRACT

WALLS TO REMAIN

e-Volutions •Designs

www.e-volutionsdesigns.com

• 30 NEWBURY STREET •

BOSTON, MA 02116

Project No.:
C05172012

Issue Date:
21-MAY-2012

Sheet No.:
XD1.00

Key Plan:

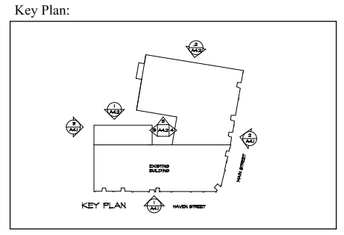

Revised:
06-18-12
08-02-12

Designer of Record:
Drawn: E-VOLUTIONS DESIGNS
Checked: CDW
Scale: 3/16"=1'-0"
FOR PERMITTING

Sheet Name:
EXISTING/DEMO BASEMENT AND FIRST PLAN

Project Name:
BUNRATTY TAVERN
622 MAIN STREET READING, MA

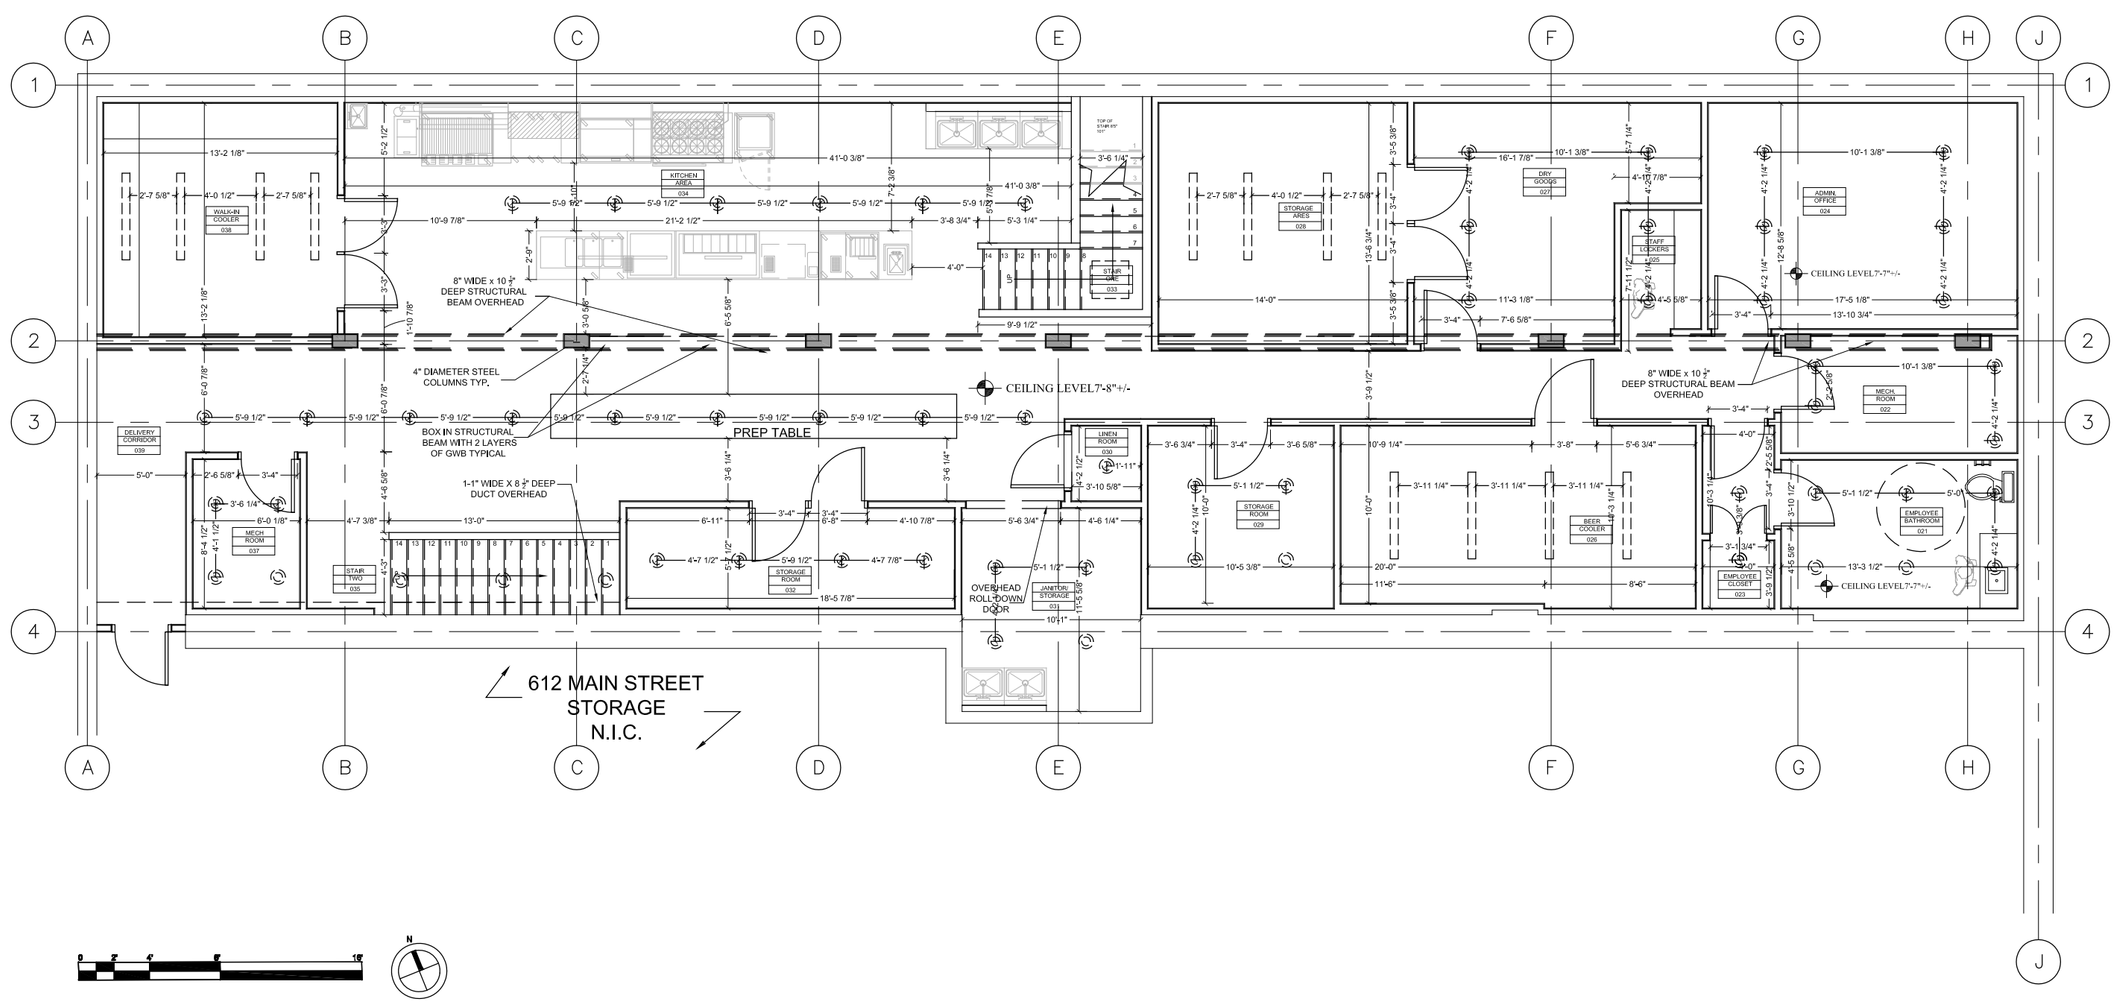

01 PROPOSED BASEMENT FLOOR PLAN
3/16"=1'-0"

e-Volutions
•Designs

• 30 NEWBURY STREET •

www.e-volutionsdesigns.com •

BOSTON, MA 02116

Project No.:
C05172012

Issue Date:
21-MAY-2012

Sheet No.:
A2.00

Key Plan:

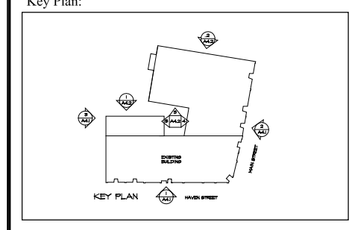

Revised:

06–07–12
06–10–12
06–18–12
08–02–12

Designer of Record:
Drawn: E-VOLUTIONS DESIGNS
Checked: CDW
Scale: 3/16"=1'-0"
FOR PERMITTING
Sheet Name: PROPOSED BASEMENT PLAN

Project Name:
BUNRATTY TAVERN
622 MAIN STREET READING, MA

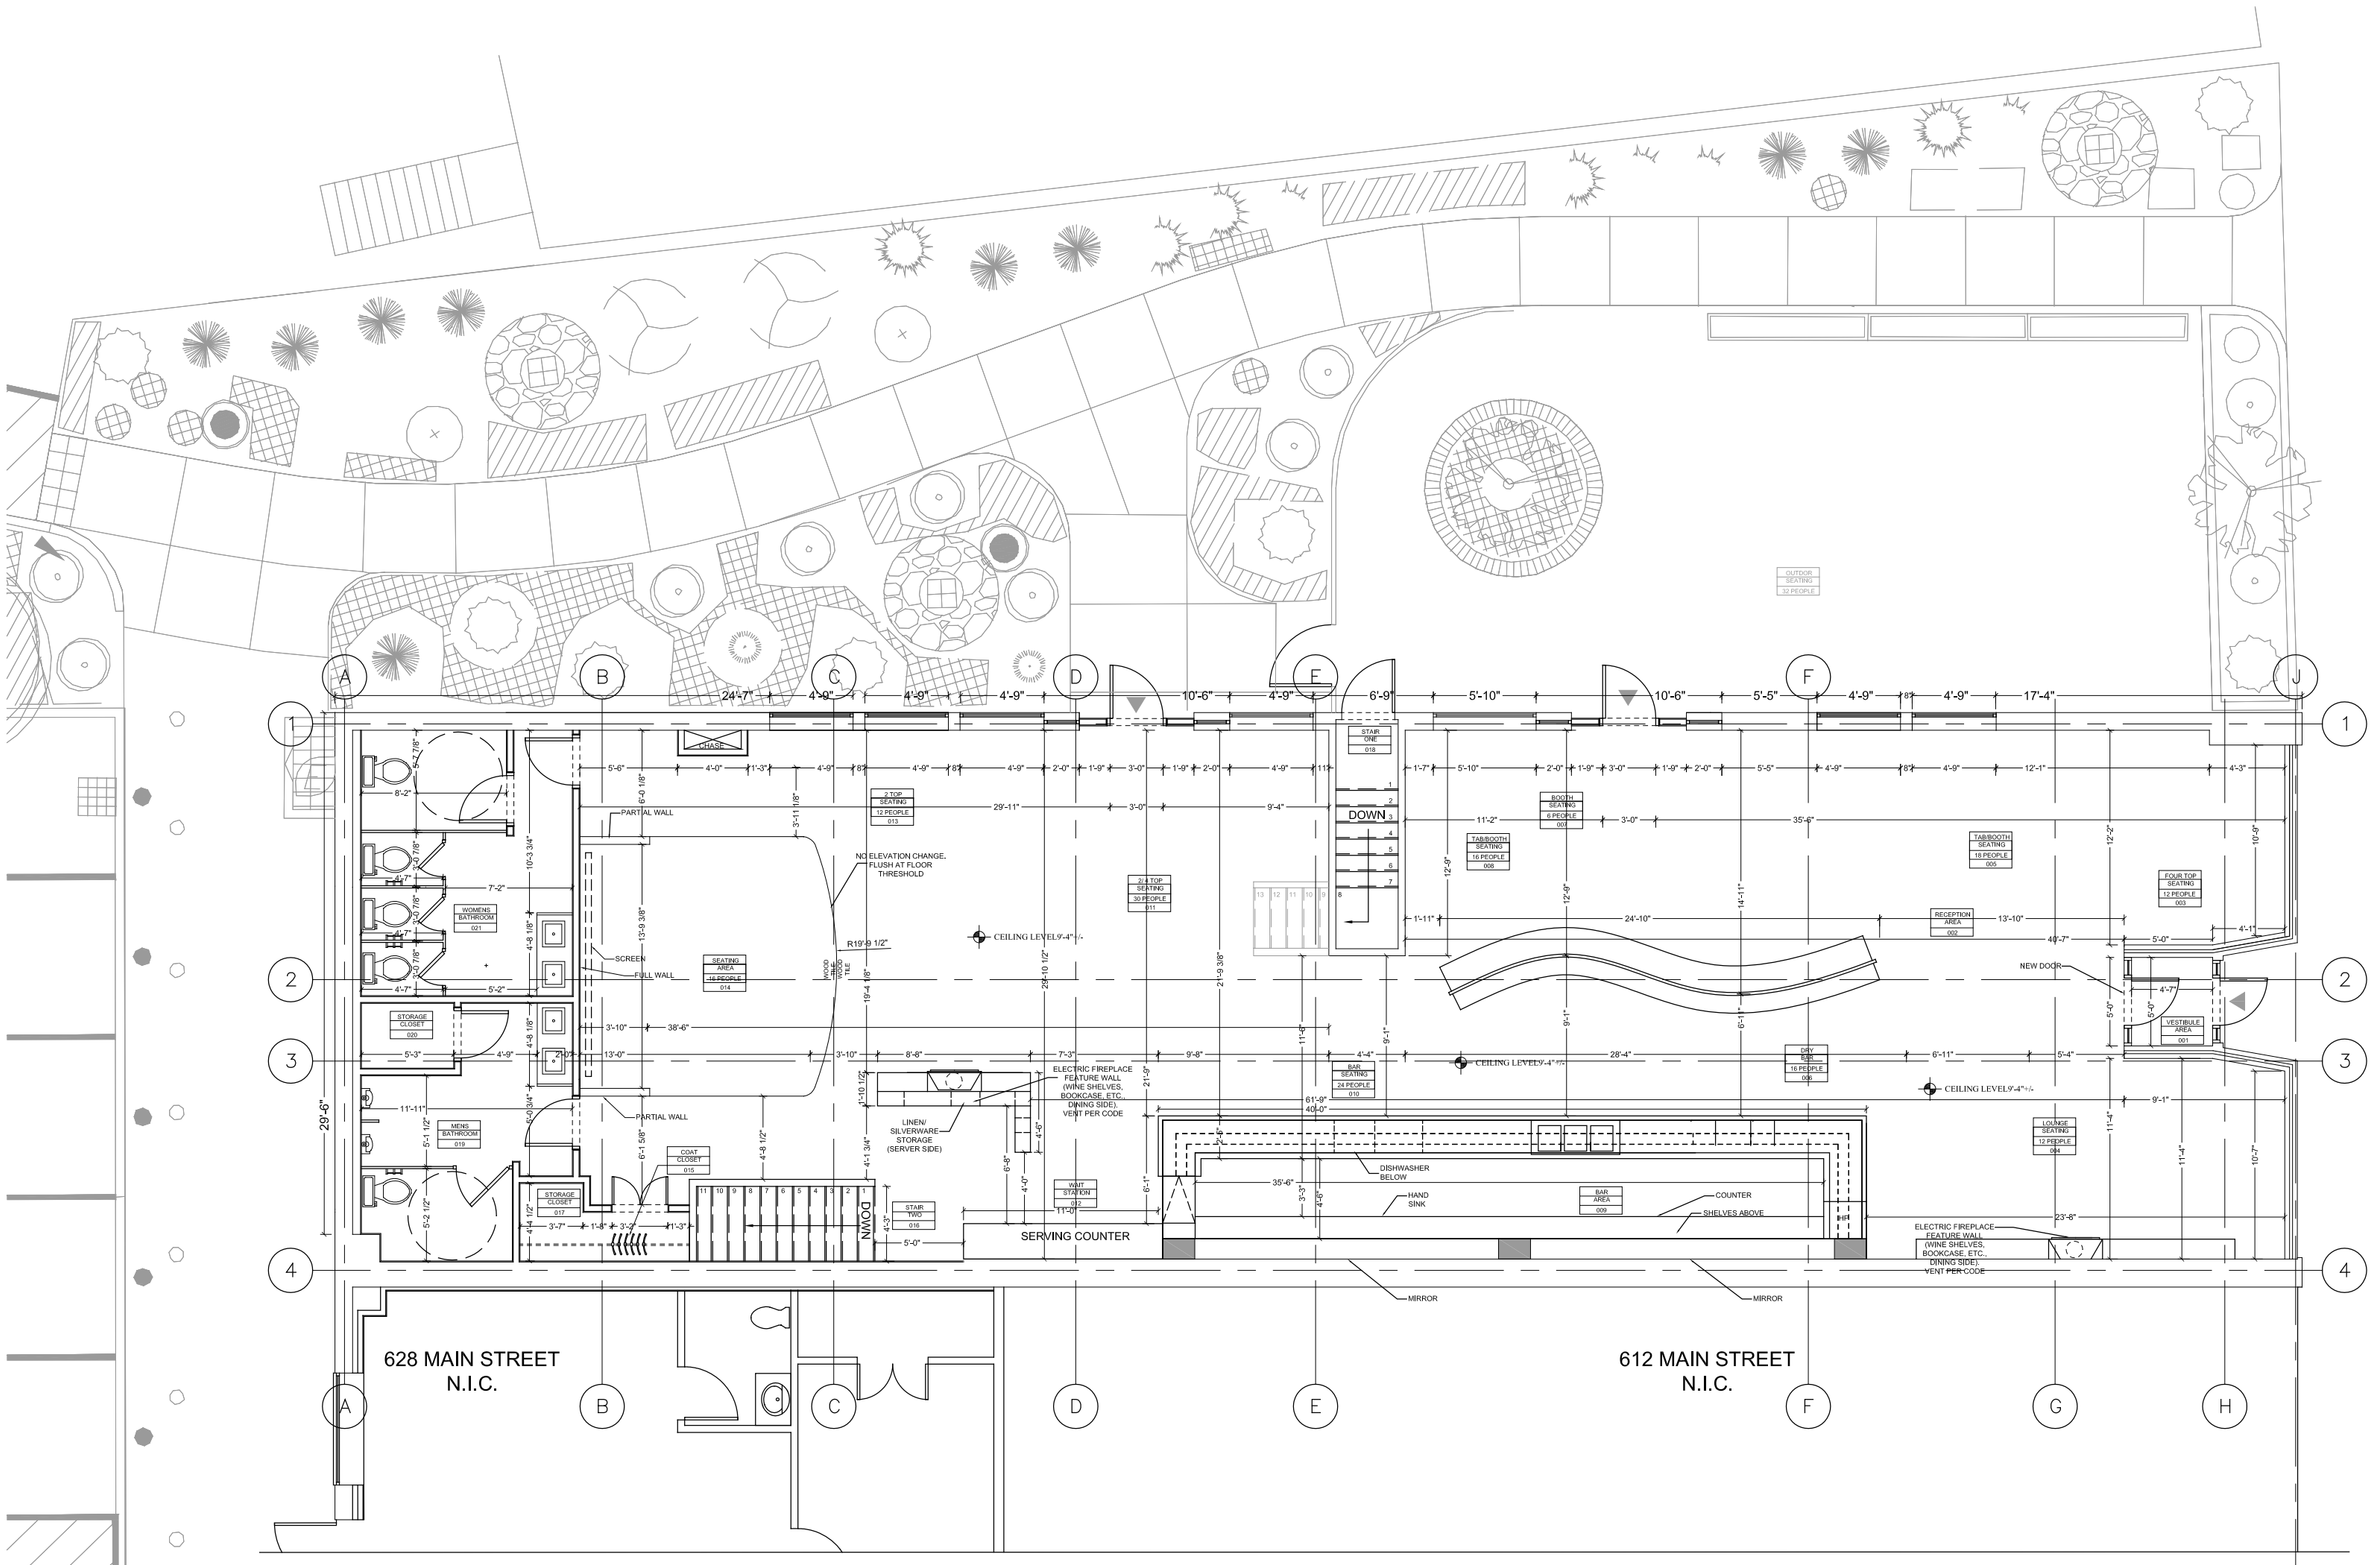

SEAT COUNT	
DEUCE (BOOTH)	52
QUAD (TABLES)	56
HIGHTOP SEATING	12
LOUNGE SEATING	12
SIX TOP BOOTH	6
OUTDOOR PATIO	32
BAR	24
TOTAL	194

02 PROPOSED FIRST FLOOR PLAN
3/16"=1'-0"

e-Volutions •Designs
• 30 NEWBURY STREET •
BOSTON, MA 02116
www.e-volutionsdesigns.com •

Project No.:
C05172012

Issue Date:
21-MAY-2012

Sheet No.:
A2.01

Key Plan:

Revised:
06–07–12
06–10–12
06–18–12
08–02–12

Disigner of Record:
Drawn: E-VOLUTIONS DESIGNS
Checked: CDW
Scale: 3/16"=1'-0"
FOR PERMITTING
Sheet Name:
PROPOSED FIRST FLOOR PLAN SCHEME -2

Project Name:
BUNRATTY TAVERN
622 MAIN STREET READING, MA

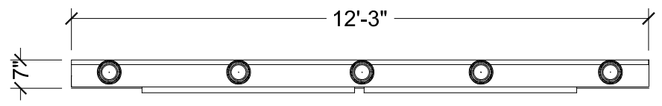

05 PLAN
1/2"=1'-0"

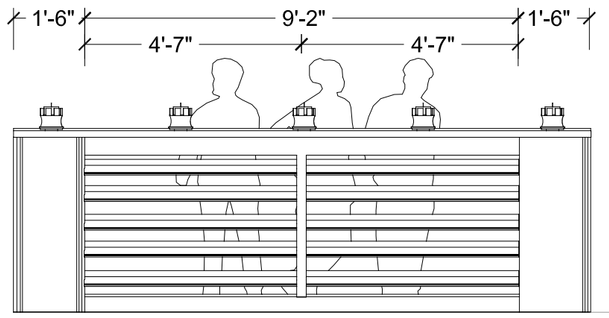

03 FRONT ELEVATION
1/2"=1'-0"

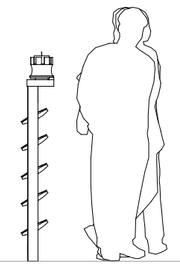

04 SIDE ELEVATION
1/2"=1'-0"

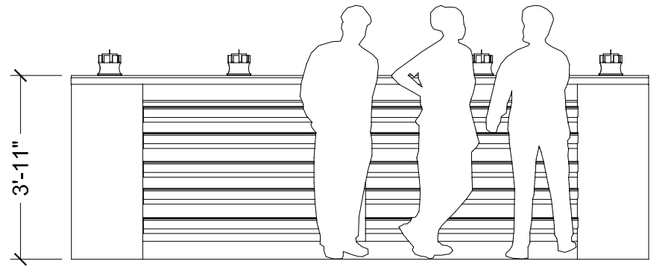

02 REAR ELEVATION
1/2"=1'-0"

06 FRONT PERSPECTIVE
N.T.S.

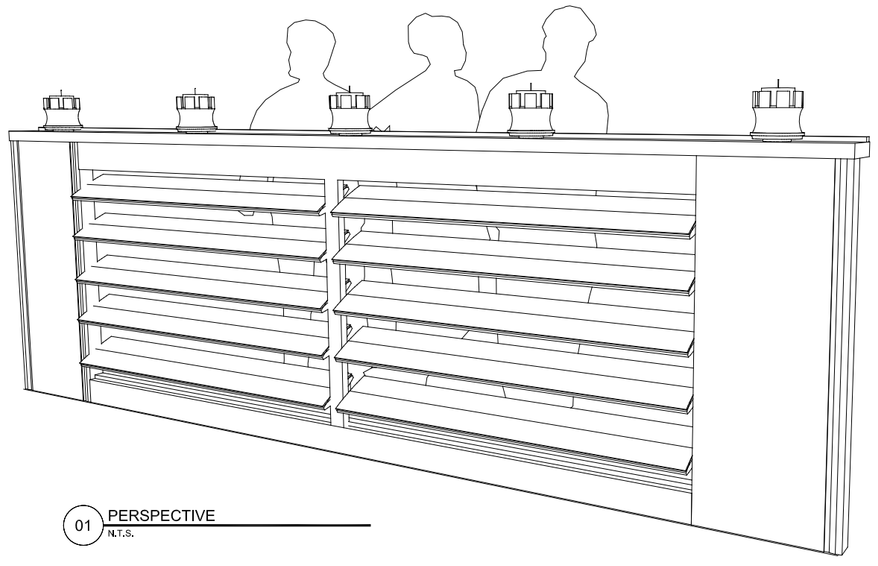

01 PERSPECTIVE
N.T.S.

e-Volutions •Designs
• 30 NEWBURY STREET •
BOSTON, MA 02116
www.e-volutionsdesigns.com •

Project No.:
C05172012

Issue Date:
21-MAY-2012

Sheet No.:
A6.00

Key Plan:

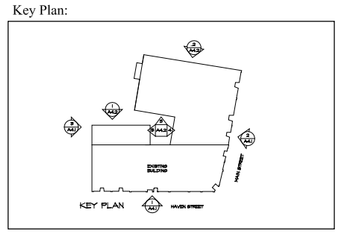

Revised:

06–07–12
06–10–12
06–18–12
08–02–12

Designer of Record:
Drawn: E-VOLUTIONS DESIGNS
Checked: CDW
Scale: 3/16"=1'-0"
FOR PERMITTING
Sheet Name:
PROPOSED WINDOW TREATMENT

Project Name:
BUNRATTY TAVERN
622 MAIN STREET READING, MA