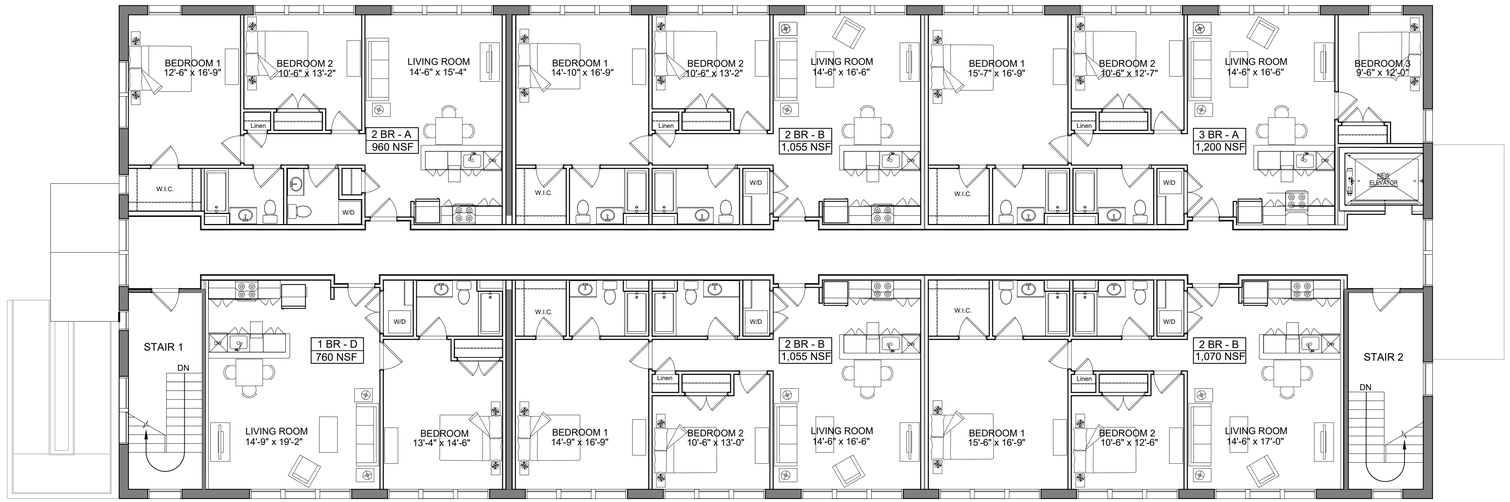

TOTAL UNIT COUNT
(9) 1 BEDROOM UNITS
(9) 2 BEDROOM UNITS
(2) 3 BEDROOM UNITS
20 TOTAL UNITS

1 SECOND FLOOR PLAN

1/8" = 1'-0"

Revisions

#	Date:
-	-
-	-
-	-
-	-
-	-

DMS design, llc
Architectural Design Services
100 Cummings Center, Suite 339C
Beverly, MA 01915
Phone: 978-965-3470
Fax: 866-513-5573

Proposed Renovations to:
Schoolhouse Commons
172 Woburn Street, Reading, MA

Second Floor Plan

Scale: 1/8" = 1'-0"
Date: 11/16/2016
Drawn By:

A-2