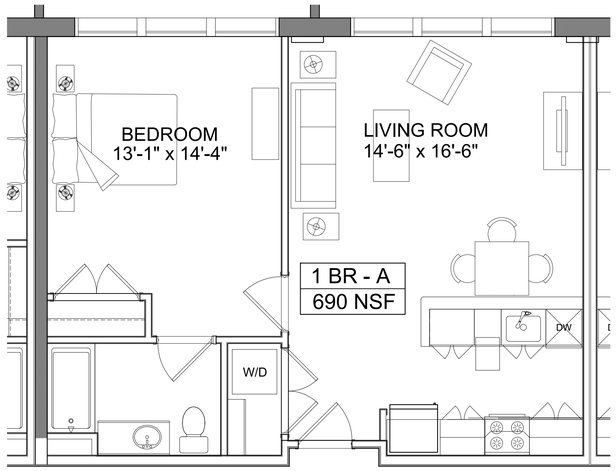

1 1 Bedroom Type A (690 Sq Ft)

1/4" = 1'-0"

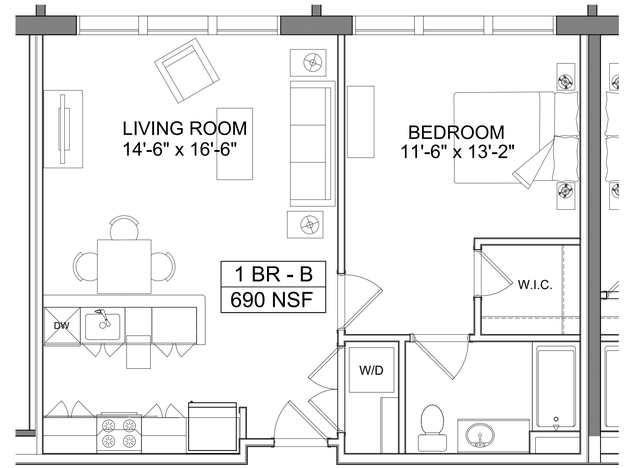

2 1 Bedroom Type B (690 Sq Ft)

1/4" = 1'-0"

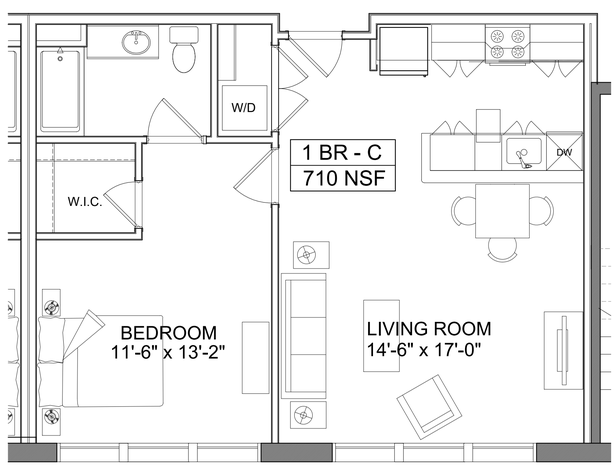

3 1 Bedroom Type C (715 Sq Ft)

1/4" = 1'-0"

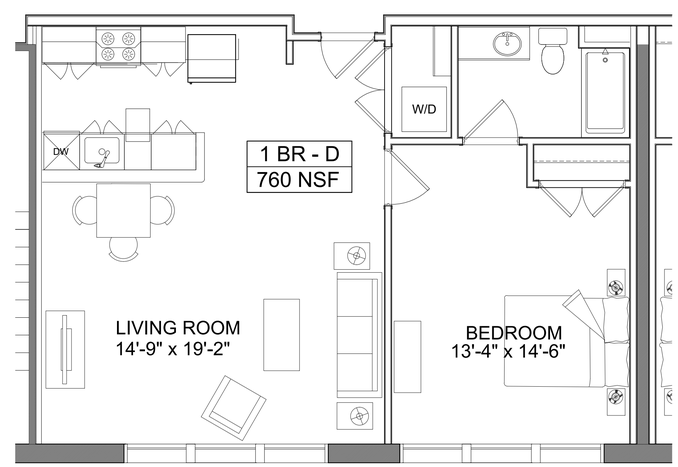

4 1 Bedroom Type D (760 Sq Ft)

1/4" = 1'-0"

Revisions

#	Date:
-	-
-	-
-	-
-	-
-	-

DMS design, llc
Architectural Design Services
100 Cummings Center, Suite 339C
Beverly, MA 01915
Phone: 978-965-3470
Fax: 866-513-5573

Proposed Renovations to:
Schoolhouse Commons
172 Woburn Street, Reading, MA

Enlarged Unit Plans

Scale: 1/4" = 1'-0"
Date: 11/16/2016
Drawn By:

A-3