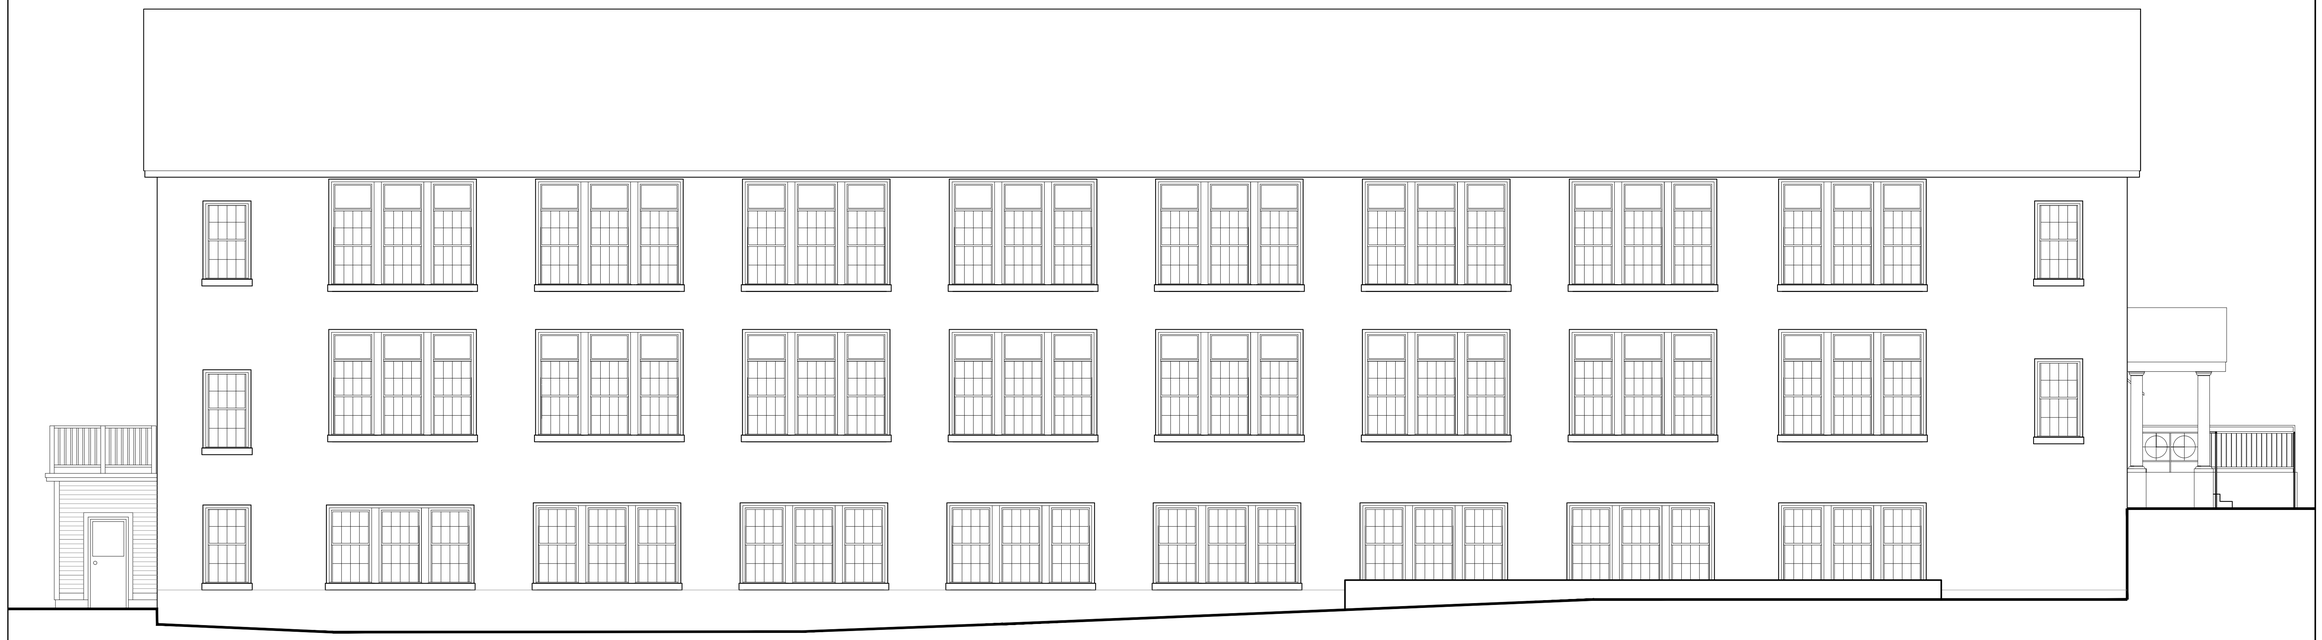

2 Proposed Right Side Elevation

3/16" = 1'-0"

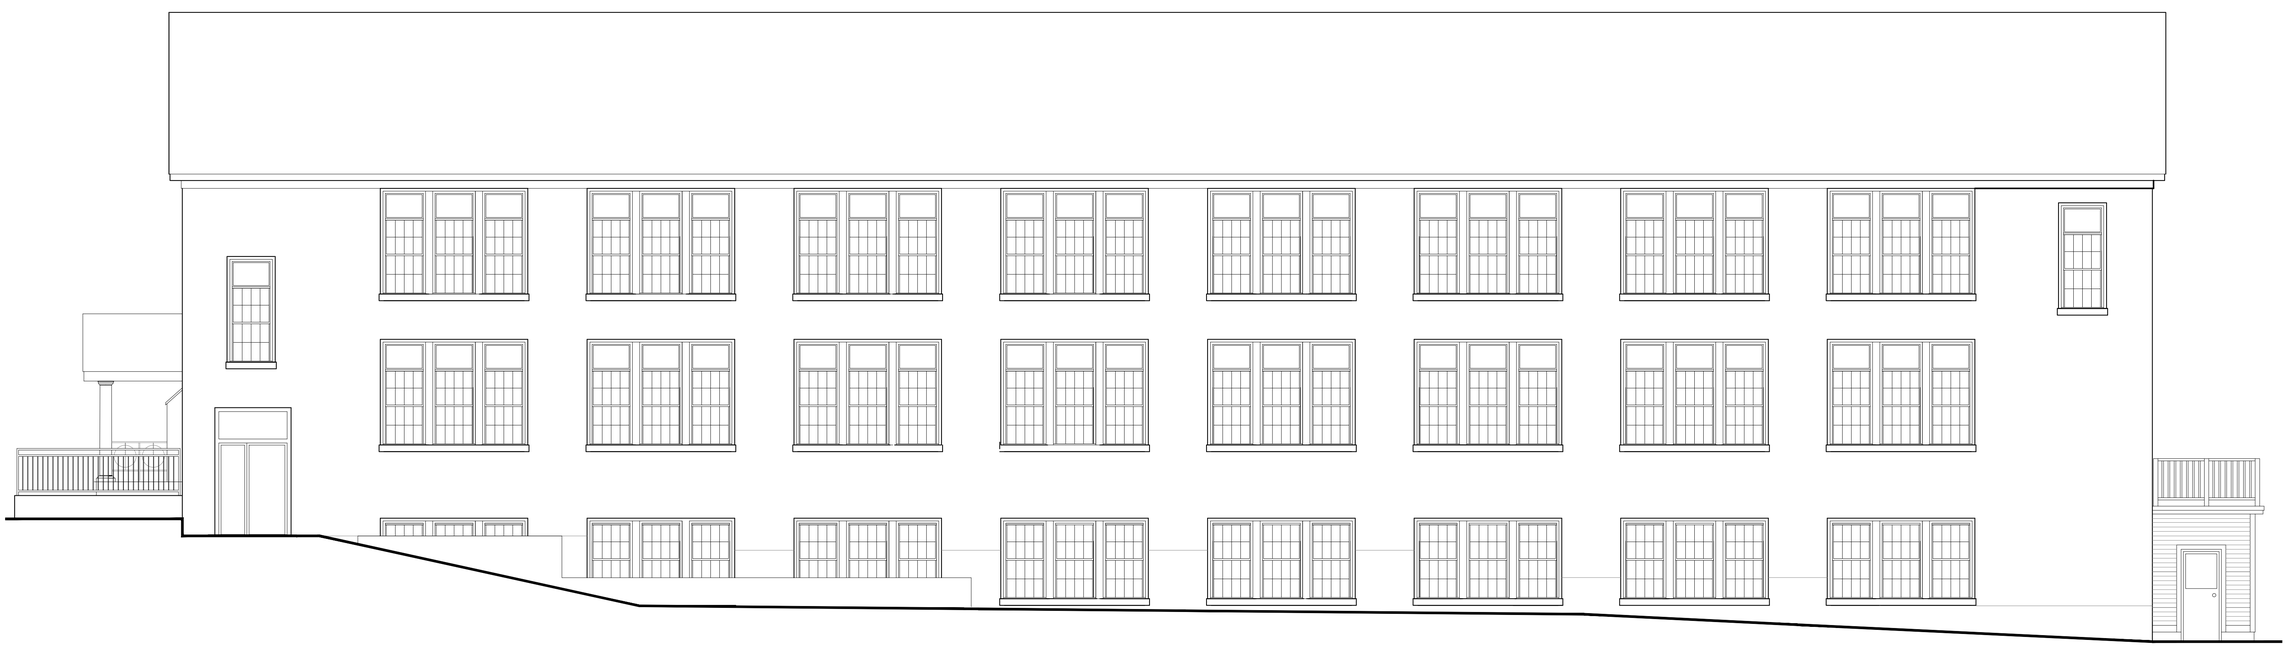

1 Proposed Left Side Elevation

3/16" = 1'-0"

Revisions

#	Date:
-	-
-	-
-	-
-	-
-	-

DMS design, llc

Architectural Design Services

100 Cummings Center, Suite 339C
Beverly, MA 01915
Phone: 978-965-3470
Fax: 866-513-5573

Proposed Renovations to:

Schoolhouse Commons

172 Woburn Street, Reading, MA

Proposed Exterior Elevations

Scale: 3/16" = 1'-0"

Date: 11/16/2016

Drawn By: DMS

A-5