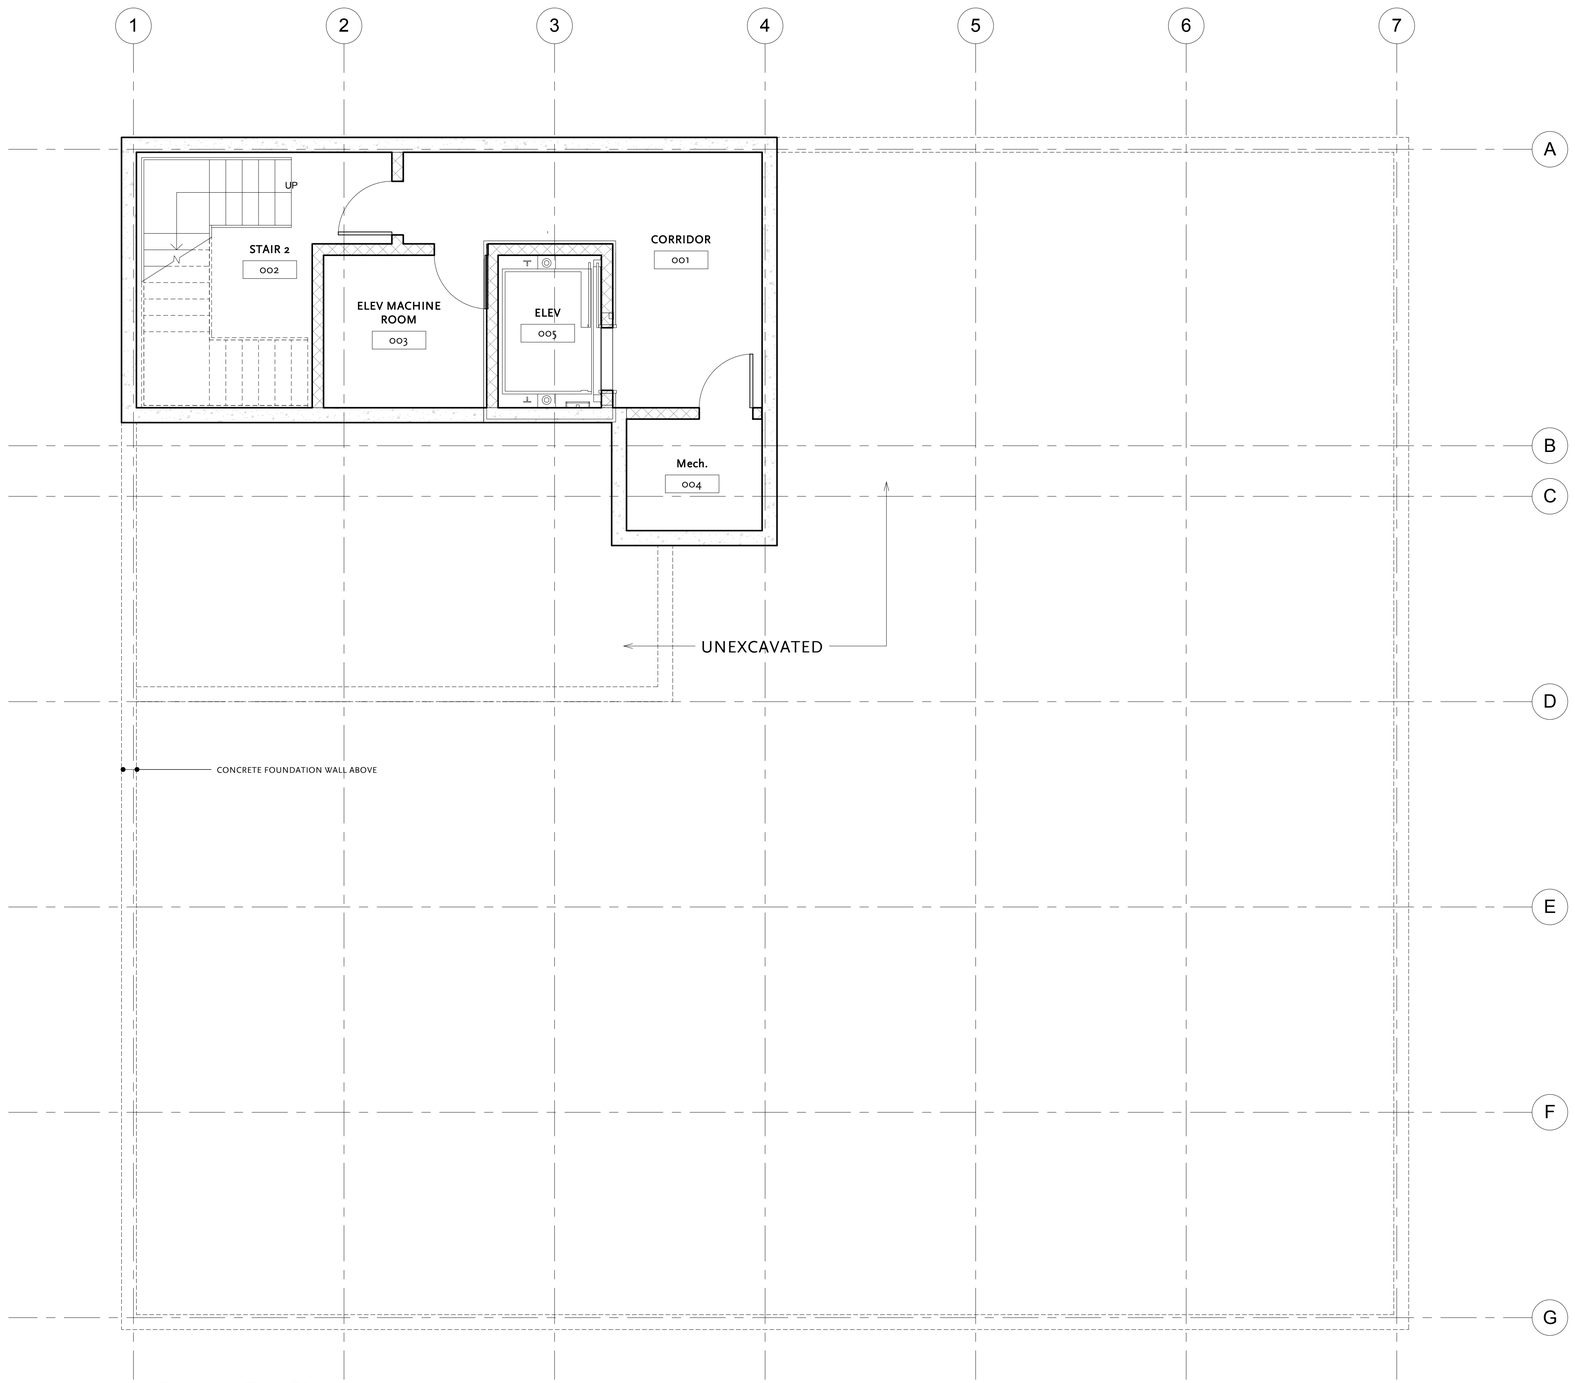

1 Basement Floor Plan
1/4" = 1'-0"

NOTE: CORRECT DRAWING FORMAT IS 24"X36" - ANY PLOT OF THIS DRAWING TO OTHER FORMAT DIMENSIONS HAS BEEN 'PLOTTED TO FIT' MEDIA OUTPUT SIZE - DRAWING AND DETAIL SCALES MUST BE REDUCED OR INCREASED PROPORTIONATELY

LUNA | Design Group
100 Conifer Hill Drive, Suite No. 406
Danvers, Massachusetts 01923
781.245.6530 | fax 781.245.6508
www.lunadesign.com
Architecture . Interiors . Planning

Consultant:

These CADD documents are recorded on, or can be transmitted as, electronic media. They are therefore subject to undetectable alteration or erasure, either intentional or unintentional, due to, among other causes: transmission, conversion, media degradation, software error, or human alteration. Accordingly, Luna Design Group, Inc., shall not be held liable for any claims, losses, damages, or costs arising out of any such alteration or unauthorized re-use or modification of these CADD documents.

Owner:
Owner

Project:
Project Name

Locus Plan:

No.	Date	Revision/Issue

Seal:

Date: 07.29.15
Scale: 1/4" = 1'-0"
Job No.: 0000000000
File:

Dwg. Title:
Basement Floor Plan

Dwg. No.:
A1.00

THIS DOCUMENT WAS PREPARED SPECIFICALLY FOR THE PROJECT IDENTIFIED IN THIS TITLE BLOCK. IT IS NOT FOR GENERAL USE OR PUBLICATION. LUNA DESIGN GROUP, INC. MAKES NO REPRESENTATIONS THAT IT IS APPROPRIATE FOR USE ON OTHER PROJECTS OR FUTURE MODIFICATIONS TO THIS PROJECT. REPRODUCTION OF THIS DOCUMENT IS NOT AUTHORIZED AND MAY RESULT IN LEGAL ACTION. COPYRIGHT AS OF DATE OF ISSUE. ALL RIGHTS RESERVED.
© LUNA Design Group, Inc. - Architects. These Documents are copyright protected.

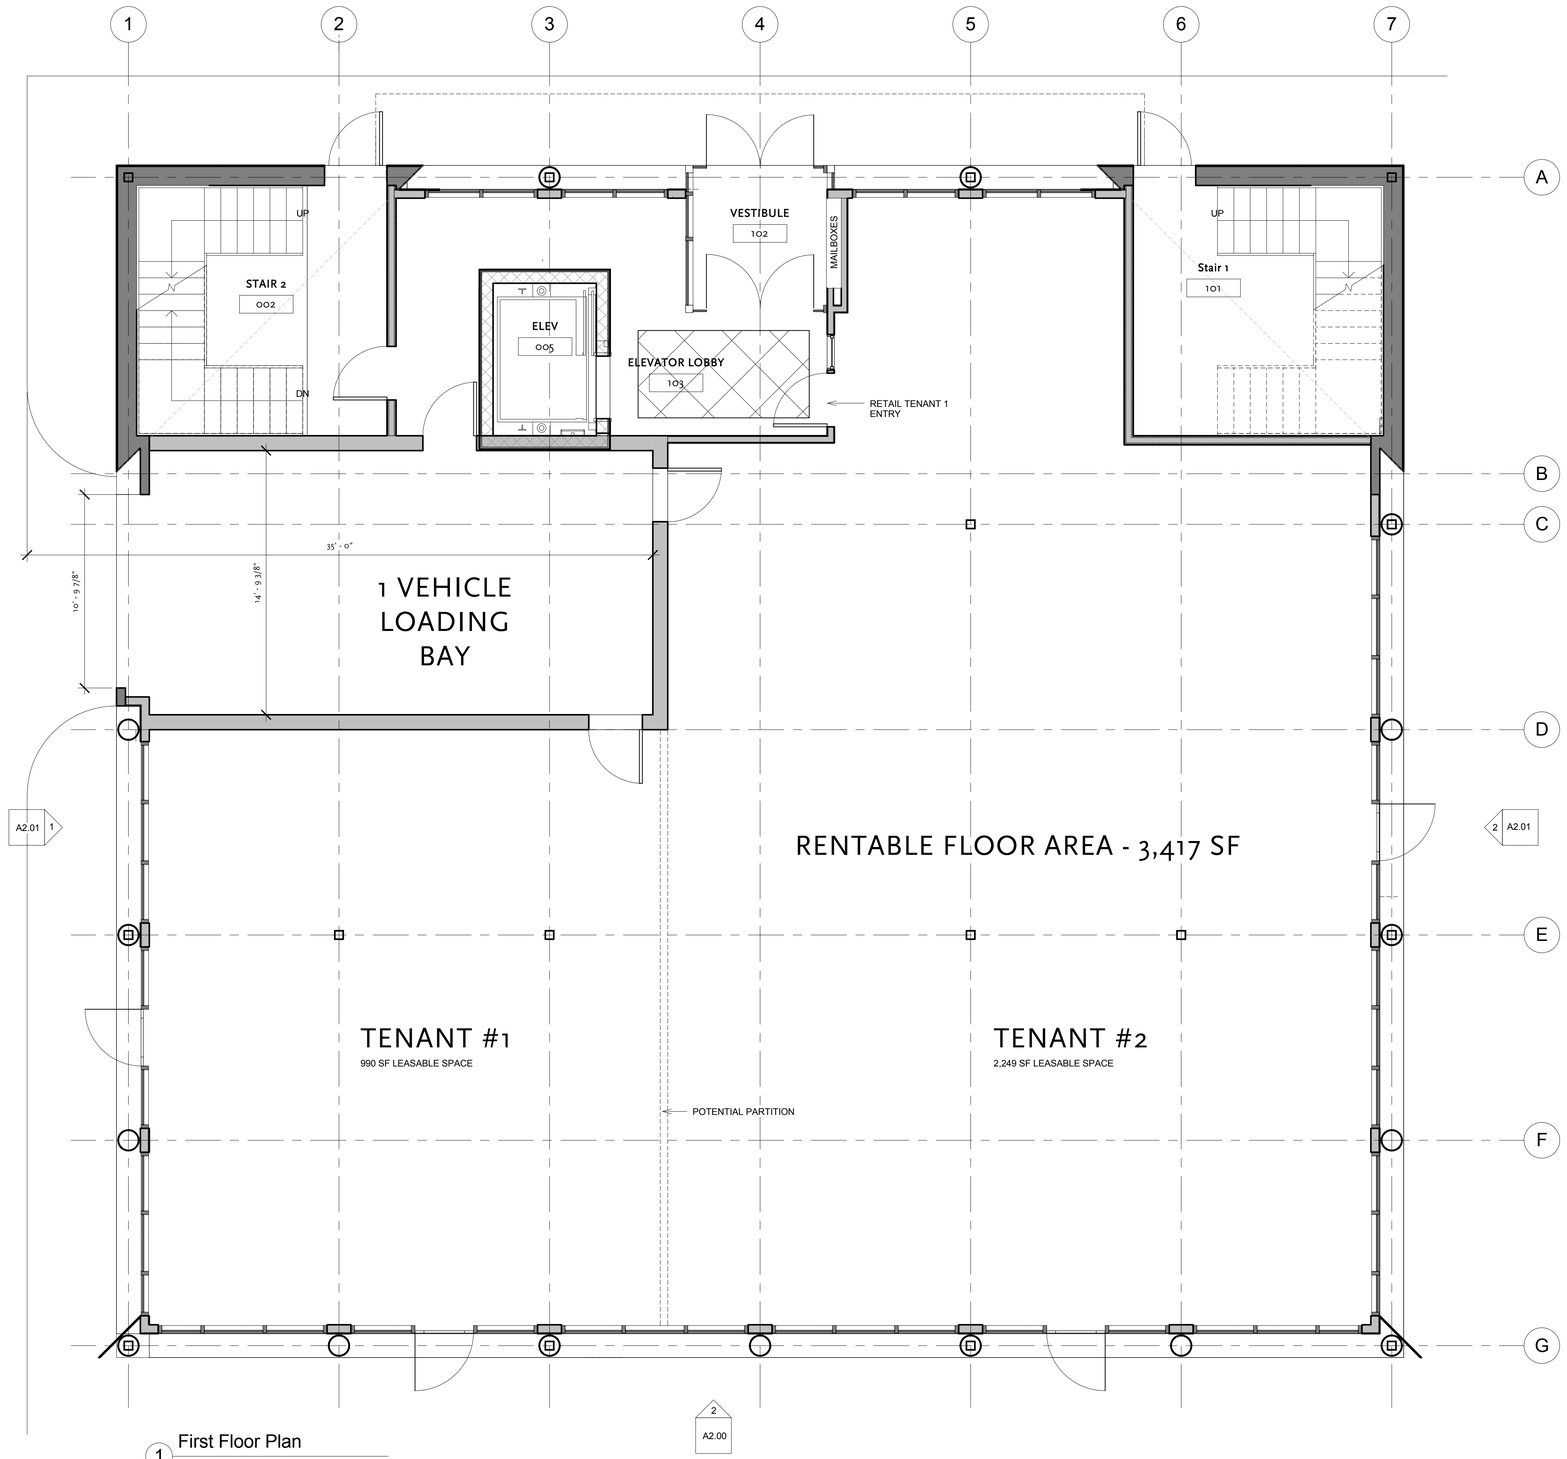

1 First Floor Plan
1/4" = 1'-0"

NOTE: CORRECT DRAWING FORMAT IS 24"x36". ANY PLOT OF THIS DRAWING TO OTHER FORMAT DIMENSIONS HAS BEEN "PLOTTED TO FIT" MEDIA OUTPUT SIZE. DRAWING AND DETAIL SCALES MUST BE REDUCED OR INCREASED PROPORTIONATELY

LUNA | Design Group
100 Conifer Hill Drive, Suite No. 406
Danvers, Massachusetts 01923
781.245.6530 | fax 781.245.6508
www.lunadesign.com
Architecture . Interiors . Planning

Consultant:

These CADD documents are recorded on, or can be transmitted as, electronic media. They are therefore subject to undetectable alteration or erasure, either intentional or unintentional, due to, among other causes: transmission, conversion, media degradation, software error, or human alteration. Accordingly, Luna Design Group, Inc., shall not be held liable for any claims, losses, damages, or costs arising out of any such alteration or unauthorized re-use or modification of these CADD documents.

Owner:
Owner

Project:
Project Name

Locus Plan:

No.	Date	Revision/Issue

Seal:

Date: 07.29.15
Scale: 1/4" = 1'-0"
Job No.: 0000000000
File:

Dwg. Title:
First Floor Plan

Dwg. No.:
A1.01

THIS DOCUMENT WAS PREPARED SPECIFICALLY FOR THE PROJECT IDENTIFIED IN THIS TITLE BLOCK. IT IS NOT FOR GENERAL USE OR PUBLICATION. LUNA DESIGN GROUP, INC. MAKES NO REPRESENTATIONS THAT IT IS APPROPRIATE FOR USE ON OTHER PROJECTS OR FUTURE MODIFICATIONS TO THIS PROJECT. REPRODUCTION OF THIS DOCUMENT IS NOT AUTHORIZED AND MAY RESULT IN LEGAL ACTION. COPYRIGHT AS OF DATE OF ISSUE. ALL RIGHTS RESERVED.

© LUNA Design Group, Inc. - Architects. These Documents are copyright protected.

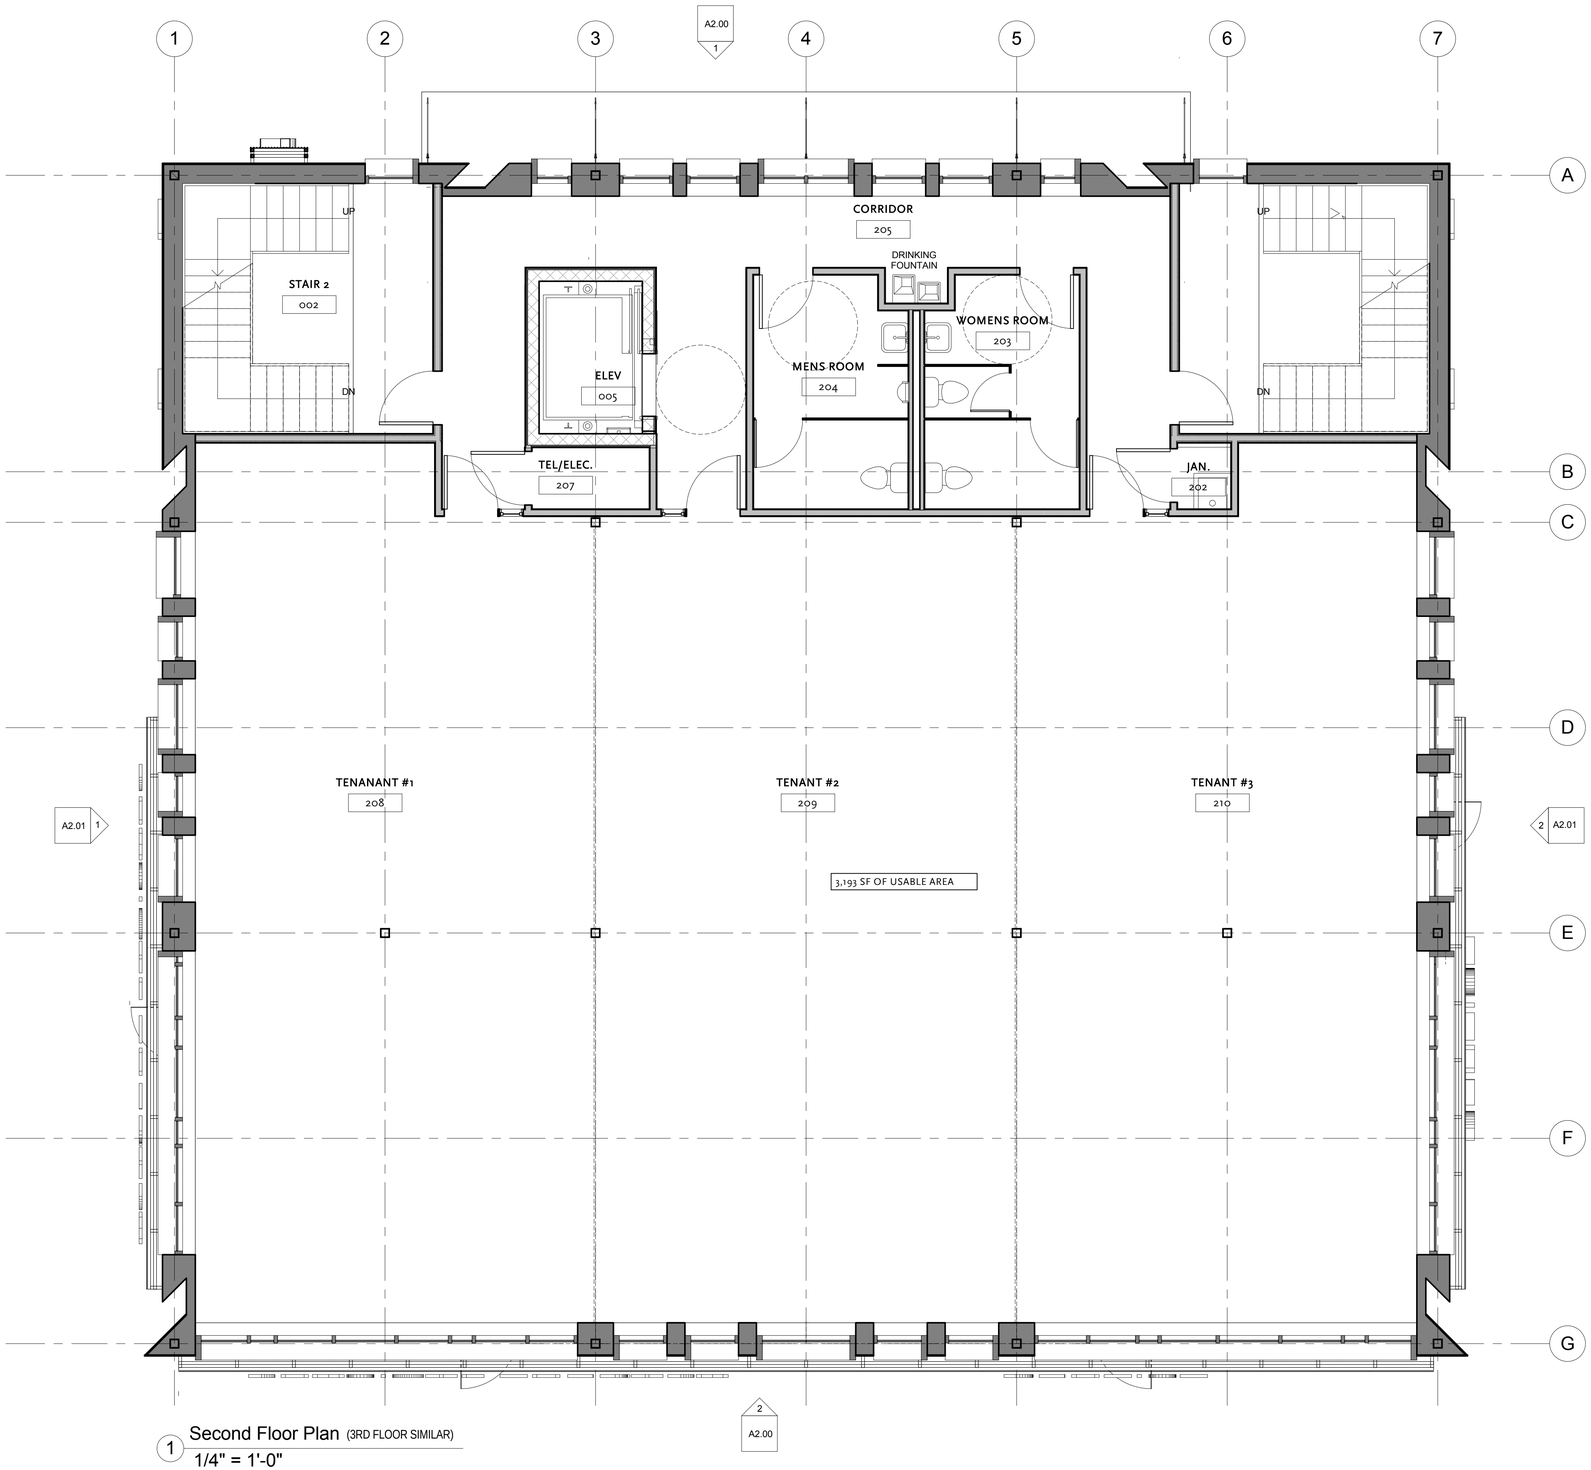

1 Second Floor Plan (3RD FLOOR SIMILAR)
1/4" = 1'-0"

NOTE: CORRECT DRAWING FORMAT IS 24"x36". ANY PLOT OF THIS DRAWING TO OTHER FORMAT DIMENSIONS HAS BEEN 'PLOTTED TO FIT' MEDIA OUTPUT SIZE. DRAWING AND DETAIL SCALES MUST BE REDUCED OR INCREASED PROPORTIONATELY

THIS DOCUMENT WAS PREPARED SPECIFICALLY FOR THE PROJECT IDENTIFIED IN THIS TITLE BLOCK. IT IS NOT FOR GENERAL USE OR PUBLICATION. LUNA DESIGN GROUP, INC. MAKES NO REPRESENTATIONS THAT IT IS APPROPRIATE FOR USE ON OTHER PROJECTS OR FUTURE MODIFICATIONS TO THIS PROJECT. REPRODUCTION OF THIS DOCUMENT IS NOT AUTHORIZED AND MAY RESULT IN LEGAL ACTION. COPYRIGHT AS OF DATE OF ISSUE. ALL RIGHTS RESERVED

LUNA | Design Group
100 Conifer Hill Drive, Suite No. 406
Danvers, Massachusetts 01923
781.245.6530 | fax 781.245.6508
www.lunadesign.com
Architecture . Interiors . Planning

Consultant:

These CADD documents are recorded on, or can be transmitted as, electronic media. They are therefore subject to undetectable alteration or erasure, either intentional or unintentional, due to, among other causes: transmission, conversion, media degradation, software error, or human alteration. Accordingly, Luna Design Group, Inc., shall not be held liable for any claims, losses, damages, or costs arising out of any such alteration or unauthorized re-use or modification of these CADD documents.

Owner:
Owner

Project:
Project Name

Locus Plan:

No.	Date	Revision/Issue

Seal

Date 07.29.15
Scale 1/4" = 1'-0"
Job No. 0000000000
File

Dwg. Title
Second Floor Plan

Dwg. No.
A1.02

© LUNA Design Group, Inc. - Architects. These Documents are Copyright Protected

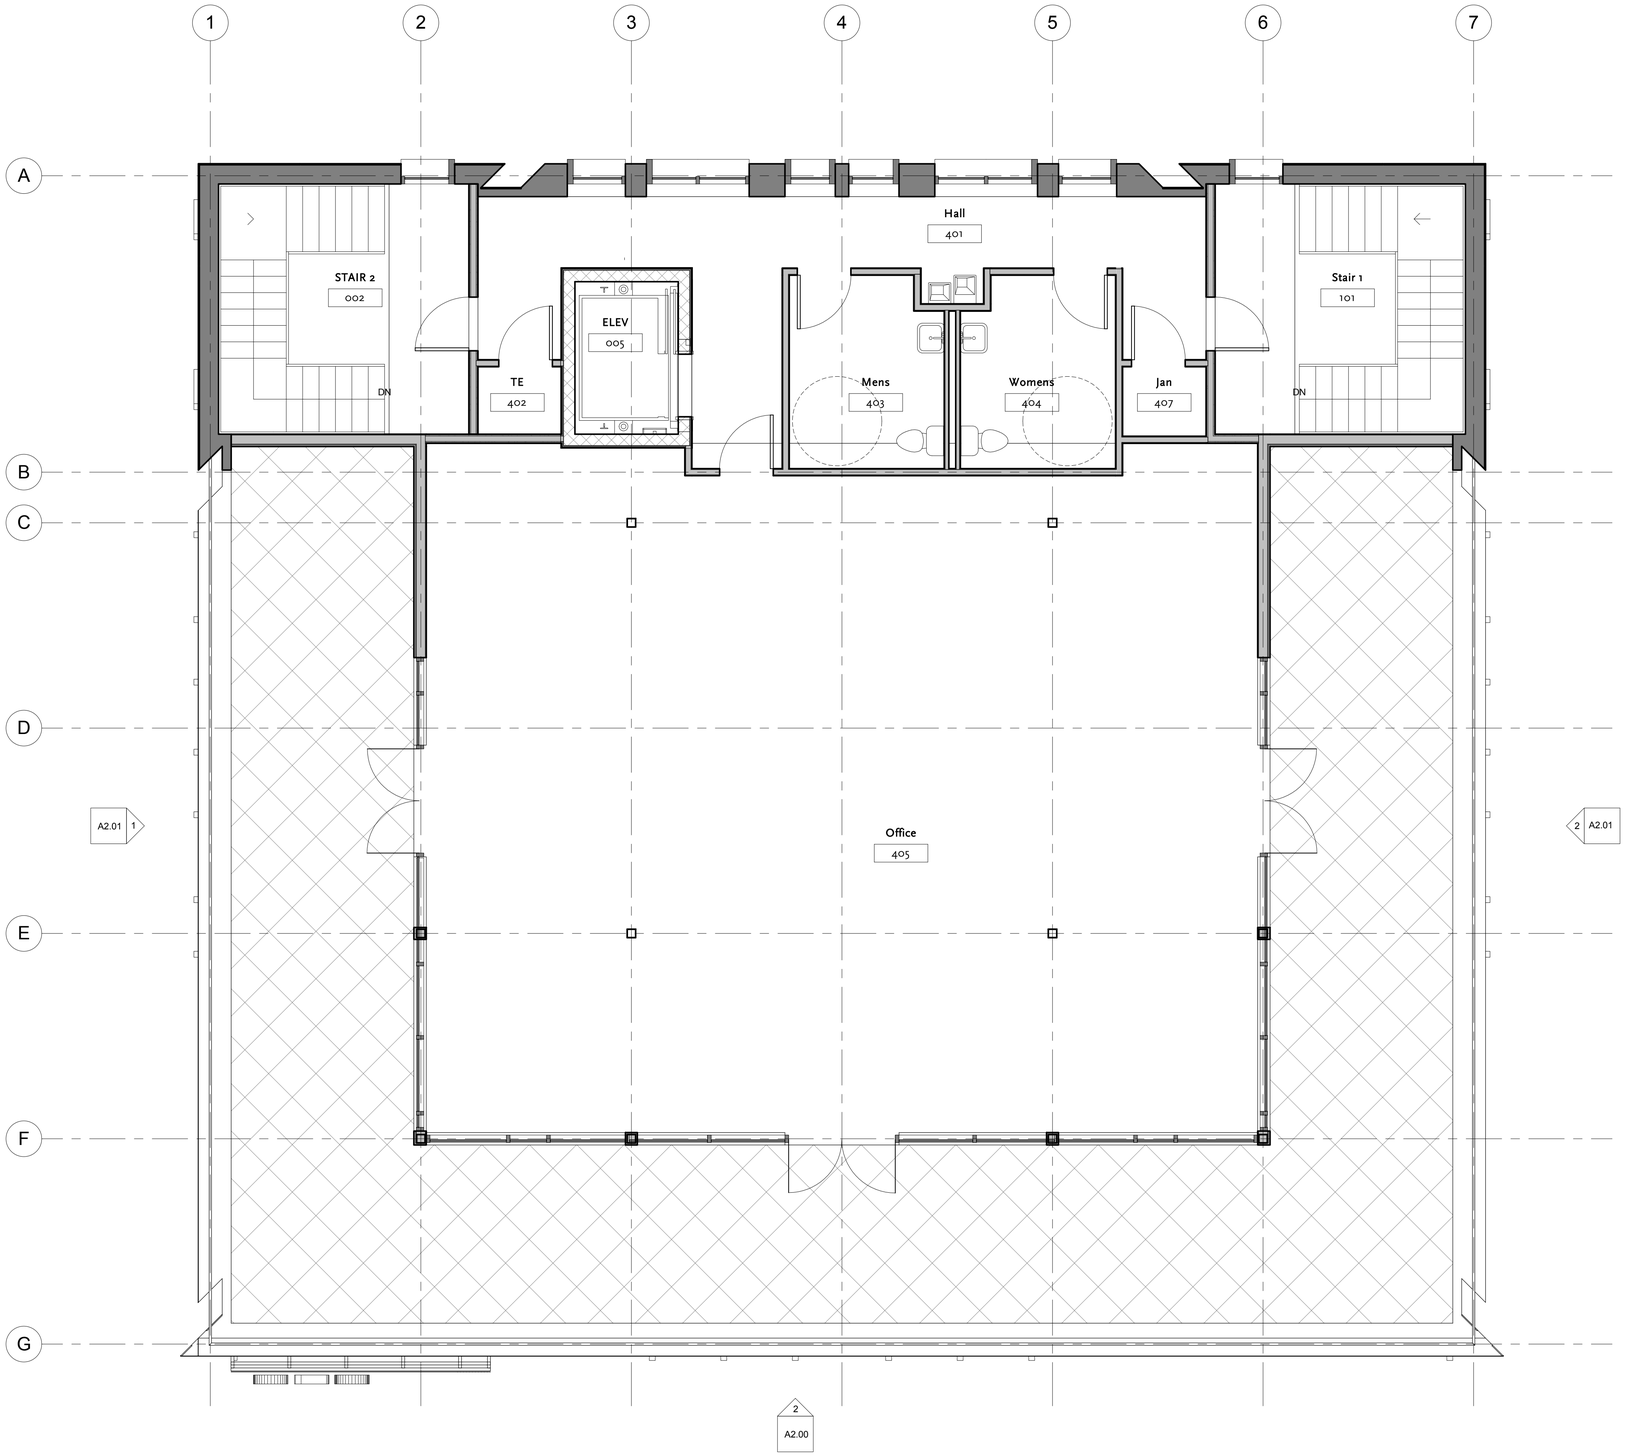

NOTE: CORRECT DRAWING FORMAT IS 24"x36". ANY PLOT OF THIS DRAWING TO OTHER FORMAT DIMENSIONS HAS BEEN "PLOTTED TO FIT" MEDIA OUTPUT SIZE. DRAWING AND DETAIL SCALES MUST BE REDUCED OR INCREASED PROPORTIONATELY

THIS DOCUMENT WAS PREPARED SPECIFICALLY FOR THE PROJECT IDENTIFIED IN THIS TITLE BLOCK. IT IS NOT FOR GENERAL USE OR PUBLICATION. LUNA DESIGN GROUP, INC. MAKES NO REPRESENTATIONS THAT IT IS APPROPRIATE FOR USE ON OTHER PROJECTS OR FUTURE MODIFICATIONS TO THIS PROJECT. REPRODUCTION OF THIS DOCUMENT IS NOT AUTHORIZED AND MAY RESULT IN LEGAL ACTION. COPYRIGHT AS OF DATE OF ISSUE. ALL RIGHTS RESERVED

LUNA | Design Group
100 Conifer Hill Drive, Suite No. 406
Danvers, Massachusetts 01923
781.245.6530 | fax 781.245.6508
www.lunadesign.com
Architecture . Interiors . Planning

Consultant:

These CADD documents are recorded on, or can be transmitted as, electronic media. They are therefore subject to undetectable alteration or erasure, either intentional or unintentional, due to, among other causes: transmission, conversion, media degradation, software error, or human alteration. Accordingly, Luna Design Group, Inc., shall not be held liable for any claims, losses, damages, or costs arising out of any such alteration or unauthorized re-use or modification of these CADD documents.

Owner:
Owner

Project:
Project Name

Locus Plan:

No.	Date	Revision/Issue

Seal:

Date: 07.29.15
Scale: 1/4" = 1'-0"
Job No: 0000000000
File:

Dwg. Title:
Fourth Floor Plan

Dwg. No.:
A1.04

© LUNA Design Group, Inc. - Architects. These Documents are copyright protected.

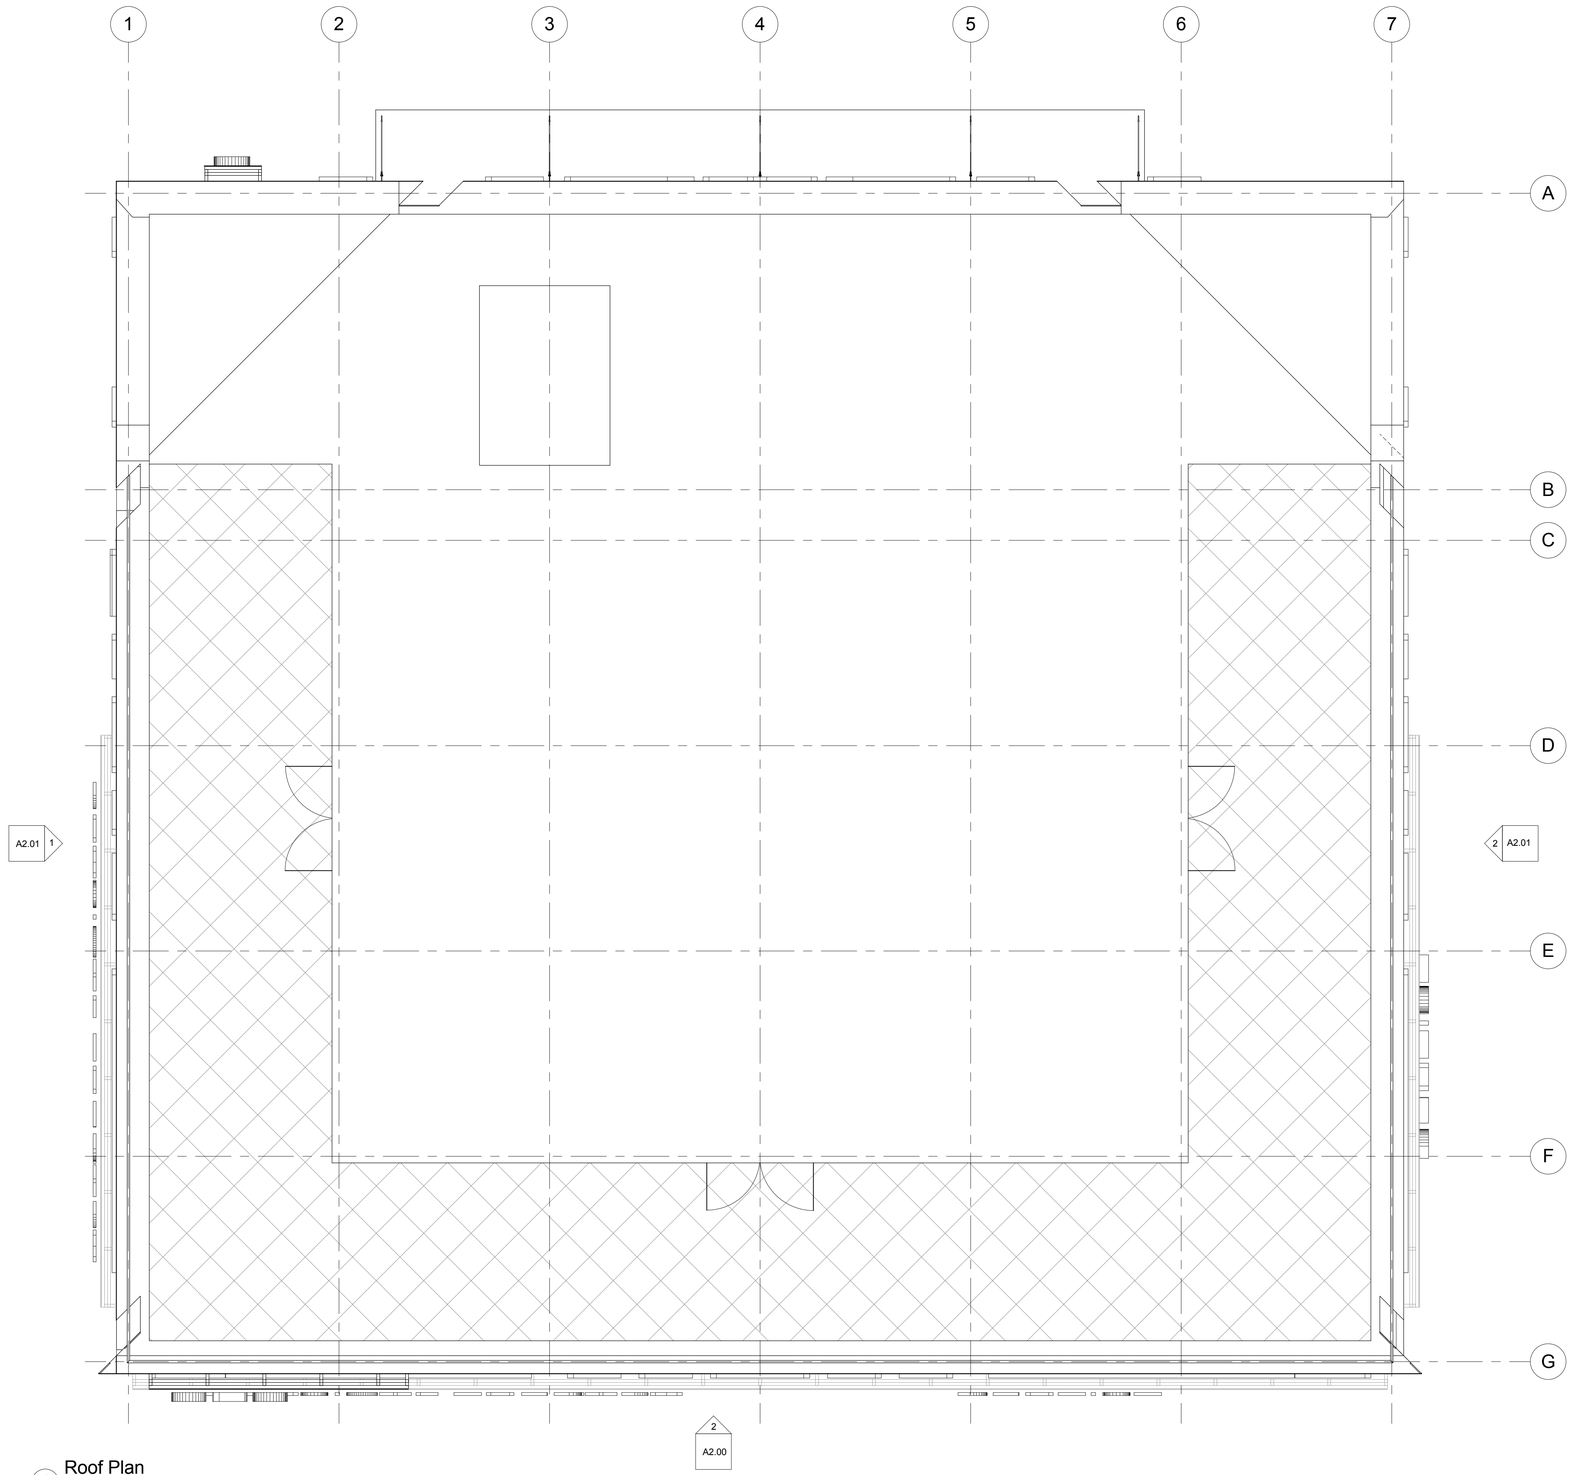

1 Roof Plan
1/4" = 1'-0"

NOTE: CORRECT DRAWING FORMAT IS 24"x36" - ANY PLOT OF THIS DRAWING TO OTHER FORMAT DIMENSIONS HAS BEEN "PLOTTED TO FIT" MEDIA OUTPUT SIZE - DRAWING AND DETAIL SCALES MUST BE REDUCED OR INCREASED PROPORTIONATELY

LUNA | Design Group
100 Conifer Hill Drive, Suite No. 406
Danvers, Massachusetts 01923
781.245.6530 | fax 781.245.6508
www.lunadesign.com
Architecture . Interiors . Planning

Consultant:

These CADD documents are recorded on, or can be transmitted as, electronic media. They are therefore subject to undetectable alteration or erasure, either intentional or unintentional, due to, among other causes: transmission, conversion, media degradation, software error, or human alteration. Accordingly, Luna Design Group, Inc., shall not be held liable for any claims, losses, damages, or costs arising out of any such alteration or unauthorized re-use or modification of these CADD documents.

Owner:
Owner

Project:
Project Name

Locus Plan:

No.	Date	Revision/Issue

Seal

Date: 07.29.15
Scale: 1/4" = 1'-0"
Job No.: 0000000000
File:

Dwg. Title
Roof Plan

Dwg. No.
A1.05

THIS DOCUMENT WAS PREPARED SPECIFICALLY FOR THE PROJECT IDENTIFIED IN THIS TITLE BLOCK. IT IS NOT FOR GENERAL USE OR PUBLICATION. LUNA DESIGN GROUP, INC. MAKES NO REPRESENTATIONS THAT IT IS APPROPRIATE FOR USE ON OTHER PROJECTS OR FUTURE MODIFICATIONS TO THIS PROJECT. REPRODUCTION OF THIS DOCUMENT IS NOT AUTHORIZED AND MAY RESULT IN LEGAL ACTION. COPYRIGHT AS OF DATE OF ISSUE. ALL RIGHTS RESERVED.
© LUNA Design Group, Inc. - Architects. These Documents are copyright protected.

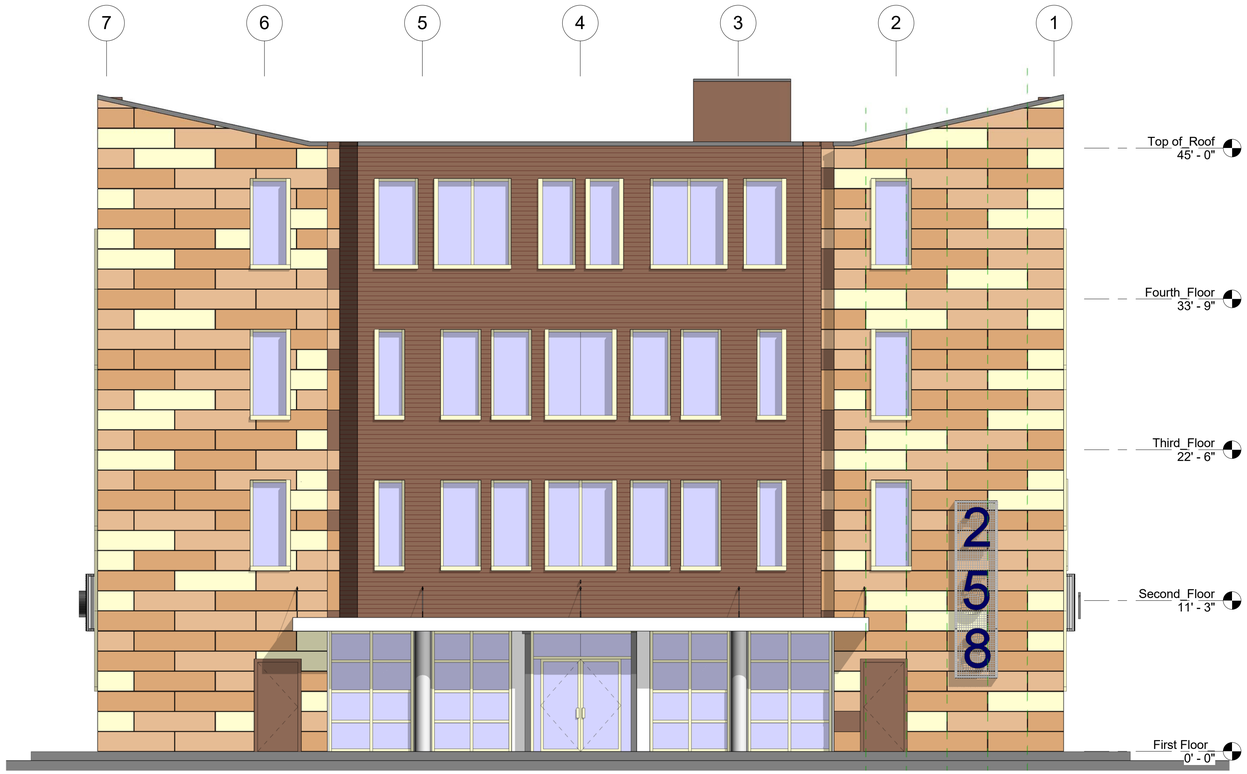

1 Exterior Elevation - North
3/16" = 1'-0"

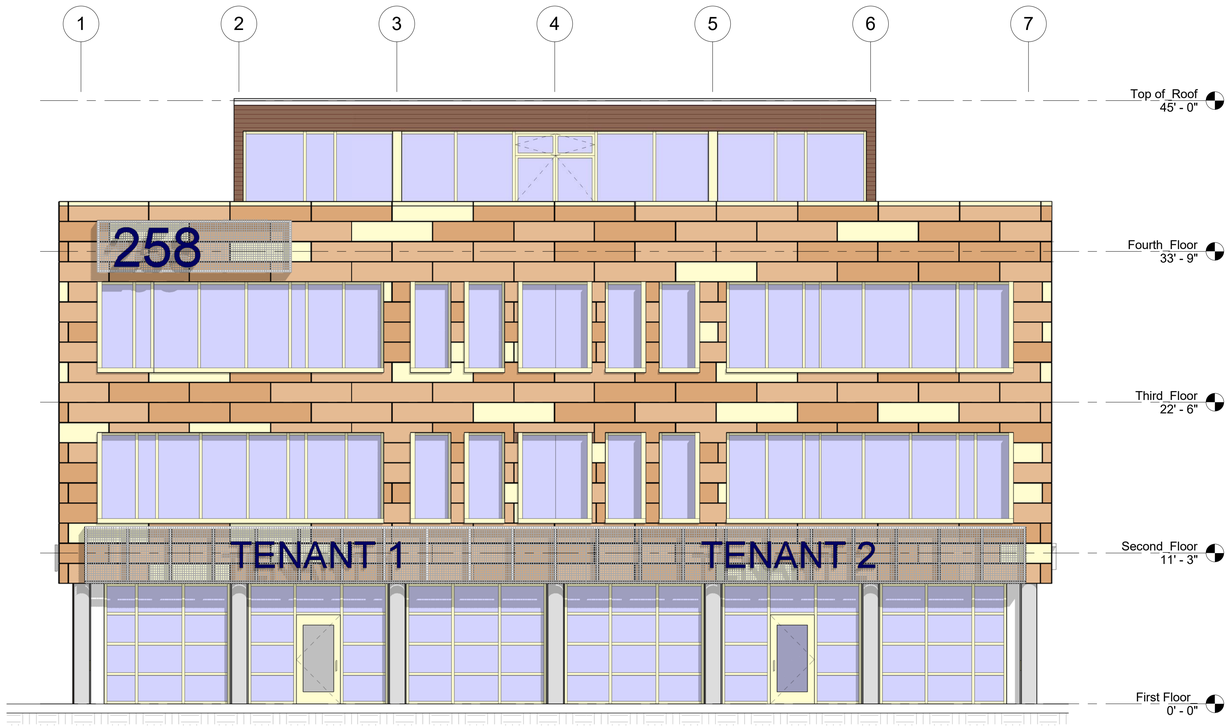

2 Exterior Elevation - South
3/16" = 1'-0"

NOTE: CORRECT DRAWING FORMAT IS 24"x36" - ANY PLOT OF THIS DRAWING TO OTHER FORMAT DIMENSIONS HAS BEEN "PLOTTED TO FIT" MEDIA OUTPUT SIZE - DRAWING AND DETAIL SCALES MUST BE REDUCED OR INCREASED PROPORTIONATELY

LUNA | Design Group
100 Conifer Hill Drive, Suite No. 406
Danvers, Massachusetts 01923
781.245.6530 | fax 781.245.6508
www.lunadesign.com
Architecture . Interiors . Planning

Consultant:

These CADD documents are recorded on, or can be transmitted as, electronic media. They are therefore subject to undetectable alteration or erasure, either intentional or unintentional, due to, among other causes: transmission, conversion, media degradation, software error, or human alteration. Accordingly, Luna Design Group, Inc., shall not be held liable for any claims, losses, damages, or costs arising out of any such alteration or unauthorized re-use or modification of these CADD documents.

Owner:
Owner

Project:
Project Name

Locus Plan:

No.	Date	Revision/Issue

Seal:

Date: 09.04.15
Scale: 3/16" = 1'-0"
Job No.: 0000000000
File:

Dwg. Title:
Exterior Elevation - North and South

Dwg. No.:
A2.00

THIS DOCUMENT WAS PREPARED SPECIFICALLY FOR THE PROJECT IDENTIFIED IN THIS TITLE BLOCK. IT IS NOT FOR GENERAL USE OR PUBLICATION. - LUNA DESIGN GROUP, INC. MAKES NO REPRESENTATIONS THAT IT IS APPROPRIATE FOR USE ON OTHER PROJECTS OR FUTURE MODIFICATIONS TO THIS PROJECT. - REPRODUCTION OF THIS DOCUMENT IS NOT AUTHORIZED AND MAY RESULT IN LEGAL ACTION. - COPYRIGHT AS OF DATE OF ISSUE. ALL RIGHTS RESERVED.
© LUNA Design Group, Inc. - Architecture. - These Documents are copyright protected.

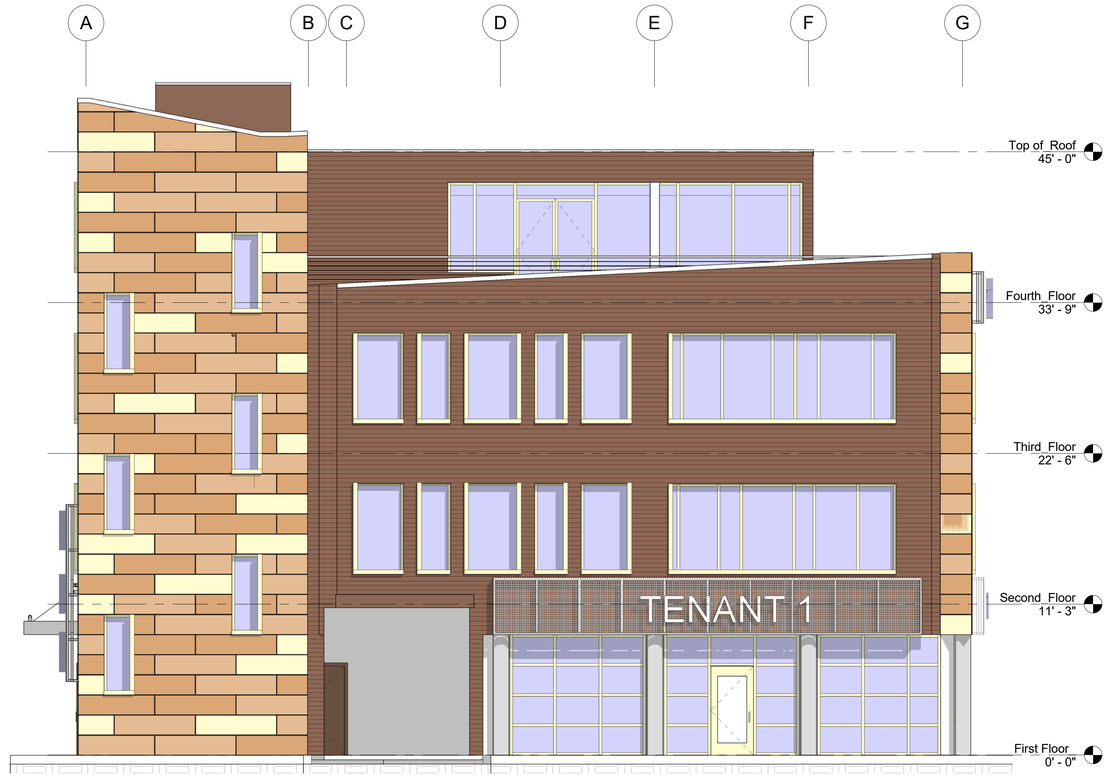

1 Exterior Elevation - East
3/16" = 1'-0"

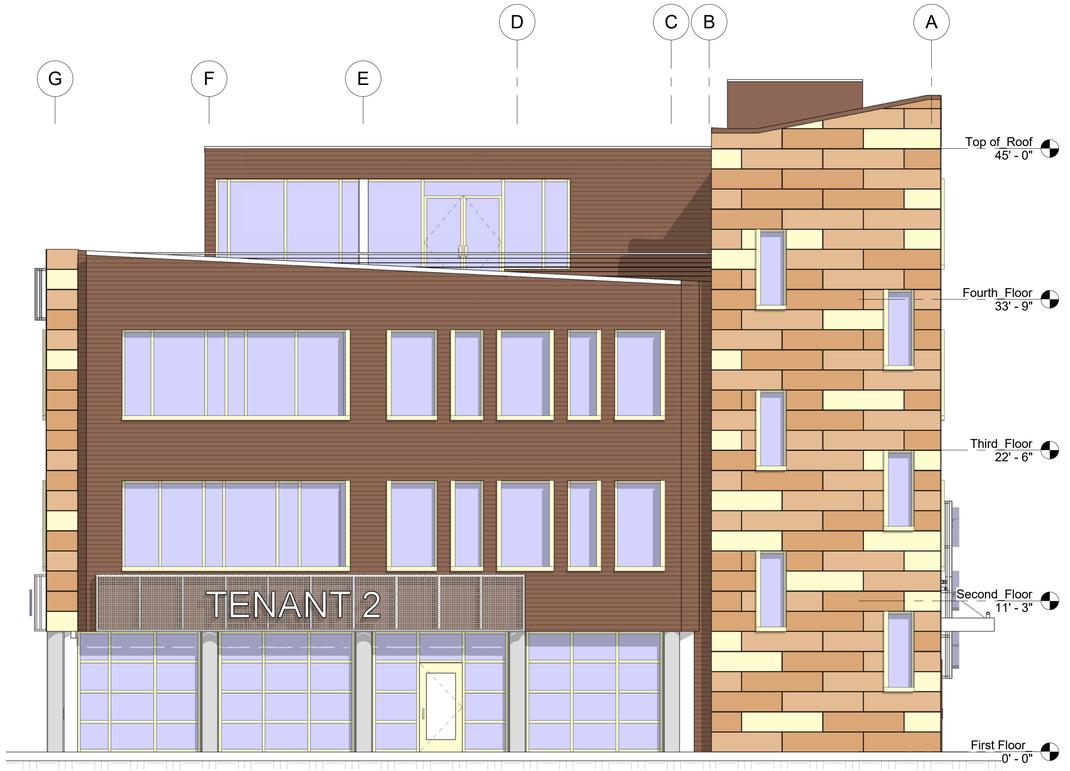

2 Exterior Elevation - West
3/16" = 1'-0"

NOTE: CORRECT DRAWING FORMAT IS 24"X36" - ANY PLOT OF THIS DRAWING TO OTHER FORMAT DIMENSIONS HAS BEEN 'PLOTTED TO FIT' MEDIA OUTPUT SIZE - DRAWING AND DETAIL SCALES MUST BE REDUCED OR INCREASED PROPORTIONATELY

THIS DOCUMENT WAS PREPARED SPECIFICALLY FOR THE PROJECT IDENTIFIED IN THIS TITLE BLOCK. IT IS NOT FOR GENERAL USE OR PUBLICATION. LUNA DESIGN GROUP, INC. MAKES NO REPRESENTATIONS THAT IT IS APPROPRIATE FOR USE ON OTHER PROJECTS OR FUTURE MODIFICATIONS TO THIS PROJECT. REPRODUCTION OF THIS DOCUMENT IS NOT AUTHORIZED AND MAY RESULT IN LEGAL ACTION. COPYRIGHT AS OF DATE OF ISSUE. ALL RIGHTS RESERVED

LUNA | Design Group
100 Conifer Hill Drive, Suite No. 406
Danvers, Massachusetts 01923
781.245.6530 | fax 781.245.6508
www.lunadesign.com
Architecture . Interiors . Planning

Consultant:

These CADD documents are recorded on, or can be transmitted as, electronic media. They are therefore subject to undetectable alteration or erasure, either intentional or unintentional, due to, among other causes: transmission, conversion, media degradation, software error, or human alteration. Accordingly, Luna Design Group, Inc., shall not be held liable for any claims, losses, damages, or costs arising out of any such alteration or unauthorized re-use or modification of these CADD documents.

Owner:
Owner

Project:
Project Name

Locus Plan:

No.	Date	Revision/Issue

Seal:

Date: 09.04.15
Scale: 3/16" = 1'-0"
Job No.: 0000000000
File:

Dwg. Title:
Exterior Elevations - East and West

Dwg. No.:
A2.01

© LUNA Design Group, Inc. - Architects. These Documents are copyright protected.

1 3D View - Front Corner Right

2 3D View - Front Corner Left

3 3D View - Rear Corner Right

4 3D View - Southwest Corner

NOTE: CORRECT DRAWING FORMAT IS 24"x36". ANY PLOT OF THIS DRAWING TO OTHER FORMAT DIMENSIONS HAS BEEN 'PLOTTED TO FIT' MEDIA OUTPUT SIZE. DRAWING AND DETAIL SCALES MUST BE REDUCED OR INCREASED PROPORTIONATELY

THIS DOCUMENT WAS PREPARED SPECIFICALLY FOR THE PROJECT IDENTIFIED IN THIS TITLE BLOCK. IT IS NOT FOR GENERAL USE OR PUBLICATION. LUNA DESIGN GROUP, INC. MAKES NO REPRESENTATIONS THAT IT IS APPROPRIATE FOR USE ON OTHER PROJECTS OR FUTURE MODIFICATIONS TO THIS PROJECT. REPRODUCTION OF THIS DOCUMENT IS NOT AUTHORIZED AND MAY RESULT IN LEGAL ACTION. COPYRIGHT AS OF DATE OF ISSUE. ALL RIGHTS RESERVED.

LUNA | Design Group
100 Conifer Hill Drive, Suite No. 406
Danvers, Massachusetts 01923
781.245.6530 | fax 781.245.6508
www.lunadesign.com
Architecture . Interiors . Planning

Consultant:

These CADD documents are recorded on, or can be transmitted as, electronic media. They are therefore subject to undetectable alteration or erasure, either intentional or unintentional, due to, among other causes: transmission, conversion, media degradation, software error, or human alteration. Accordingly, Luna Design Group, Inc., shall not be held liable for any claims, losses, damages, or costs arising out of any such alteration or unauthorized re-use or modification of these CADD documents.

Owner:

Owner

Project:

Project Name

Locus Plan:

No.	Date	Revision/Issue

Seal

Date: 09.04.15

Scale:

Job No.: 0000000000

File:

Dwg. Title

Exterior Perspectives

Dwg. No.:

A2.04

© LUNA Design Group, Inc. - Architects. These Documents are copyright protected.