Luminaire Schedule

Symbol	Label	Quantity	Manufacturer	Catalog Number	Description	Lamp	Number Lamps	Filename	Lumens Per Lamp	Light Loss Factor	Wattage
	A	4	Visa Lighting	OW1074-2N60-PT-PT	Exterior Rated Wall Sconce with two 8 watt LED A19 Lamps	2 @ A19-LED	2	OW1074-2N60.IES	860	0.9	16
	B	7	ANP LIGHTING	BL02150CL-M031D-N-TS-35K-Finish	42" high Cast Aluminum LED Bollard with Type V optics	1 @ 32w LED	1	ANP Bollard L02136502.IES	758.863	0.9	32
	C	0	Visa Lighting	OW1076-2N75-PT-PT	Exterior Rated Wall Sconce with two 8 watt LED A19 Lamps	2 @ A19-LED	2	OW1076-2N75.IES	1000	0.9	18
	D	1	Lithonia	DSXF2 LED 4 A530/40K WFL MVOLT	Wall Mounted LED Flood mounted at 12'	1 @ 80watt LED	1	DSXF2_LED_4_A530_40K_WFL_MVOLT.ies	-1	0.9	80
	E	3	ANP LIGHTING	LA7811-NL-P046LD4-T3-35K-CB1501-45-212S-BD45G-Finish	Decorative LED post Top with Type III optics mounted on 12' pole	1 @ 40w LED	1	ANP L02133101.IES	2977.046	0.9	40.59
	F	2	Lithonia	DSXF1 LED 2 A530/30K WFL MVOLT	40 watt wide distribution LED flood light mounted to weatherproof junction box	1 @ 40w LED	1	DSXF1_LED_2_A530_30K_WFL_MVOLT.ies	-1	0.9	40.58

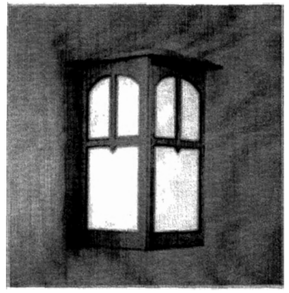

Type A, C Wall Sconce

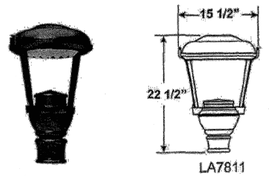

LA781
Modular LED luminaire with a 2-strut design. Bold new look for pedestrian and roadway lighting. Available in four sizes for post and wall mount applications.

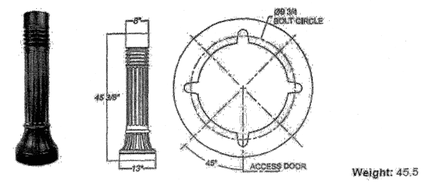

Weight: 45.5

BL0215
The Lighted Bollard has a Flat Cap and is made completely of Cast Aluminum Construction with a Decorative Fluted Column and Angled Cast Aluminum Louvers. The lens is available in Clear, White or Frosted.

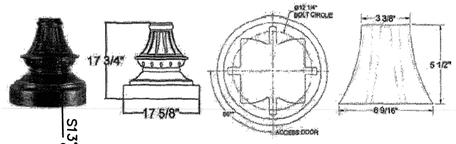

TYpe D large
Type F small

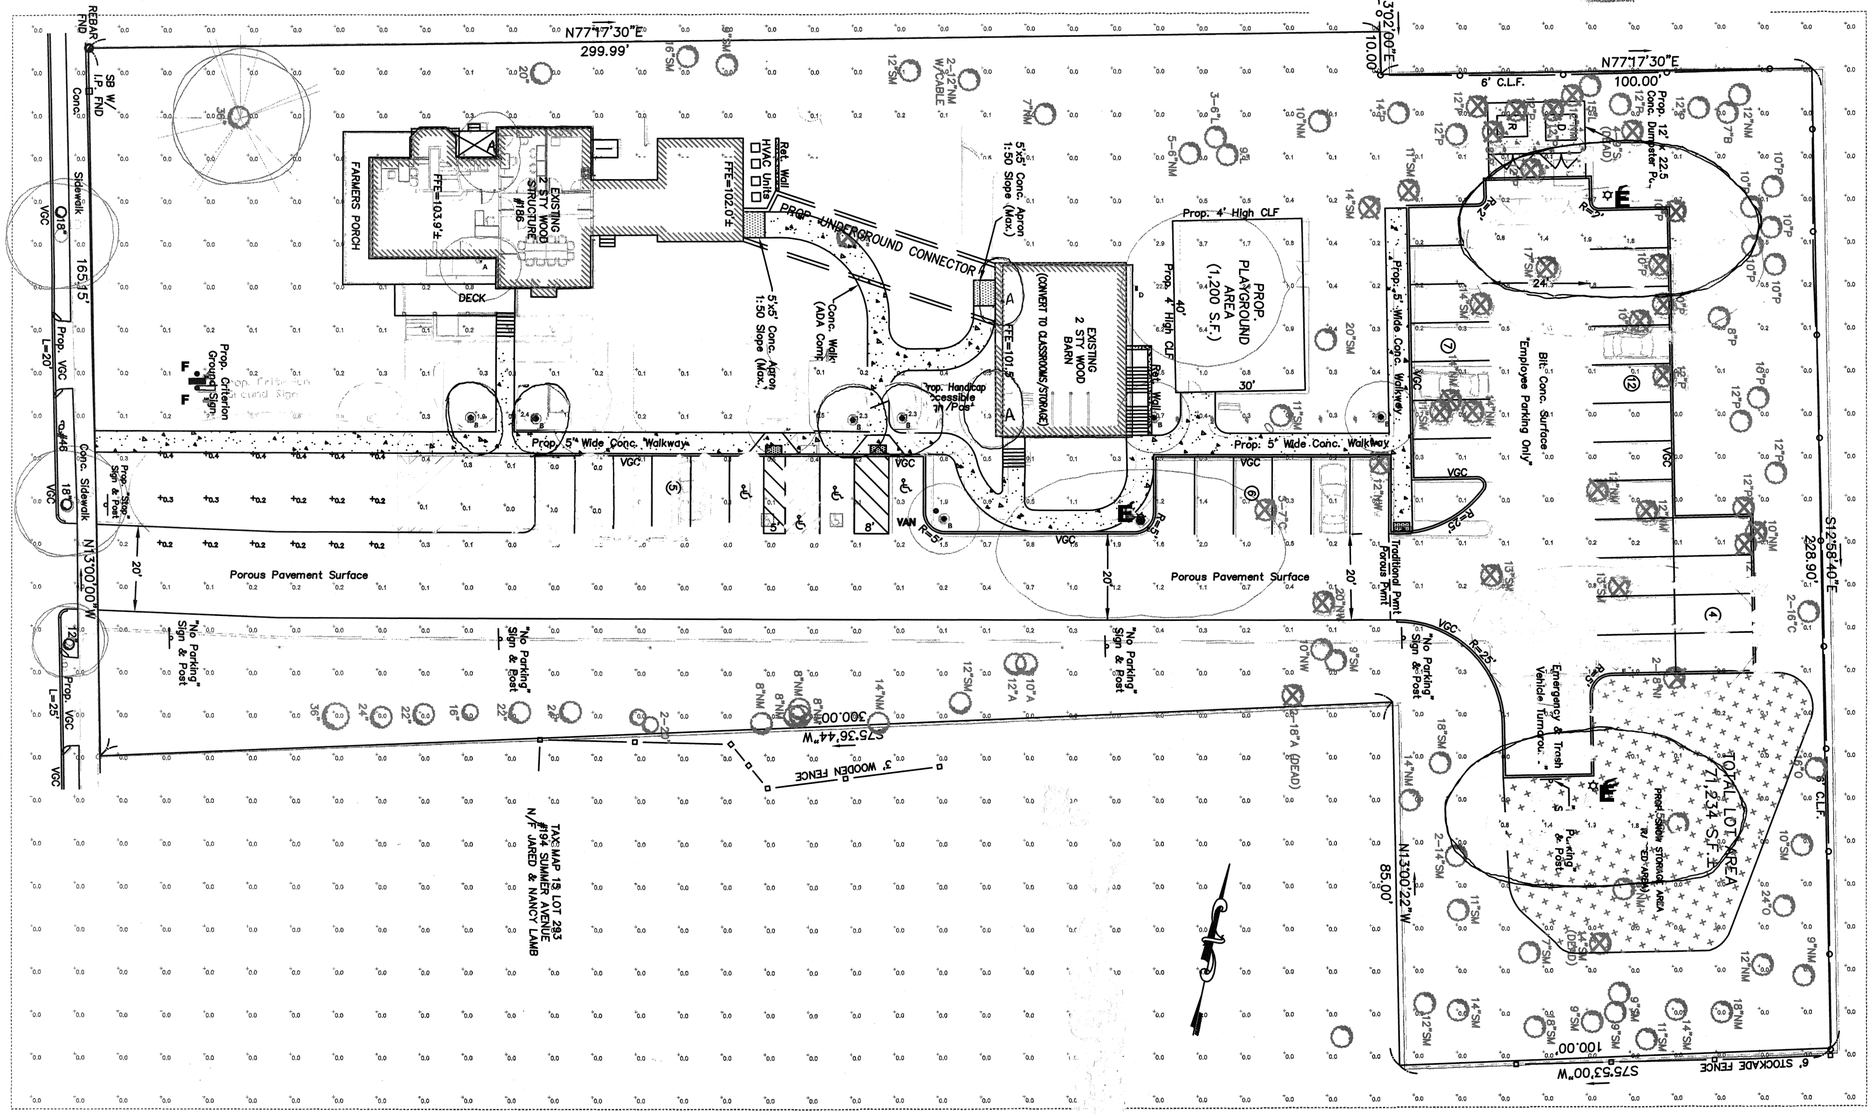

Plan View
Scale - 1" = 16'

Criterion - Reading
Site Lighting

Designer

Date
12/22/2014
Scale
Not to Scale
Drawing No.

Summary