CONCEPT PLAN IN READING, MA

SCALE: 1" = 20' 0' 100' 200' 400' AUGUST 23, 2016

#1260-1264 MAIN STREET - ROUTE 28
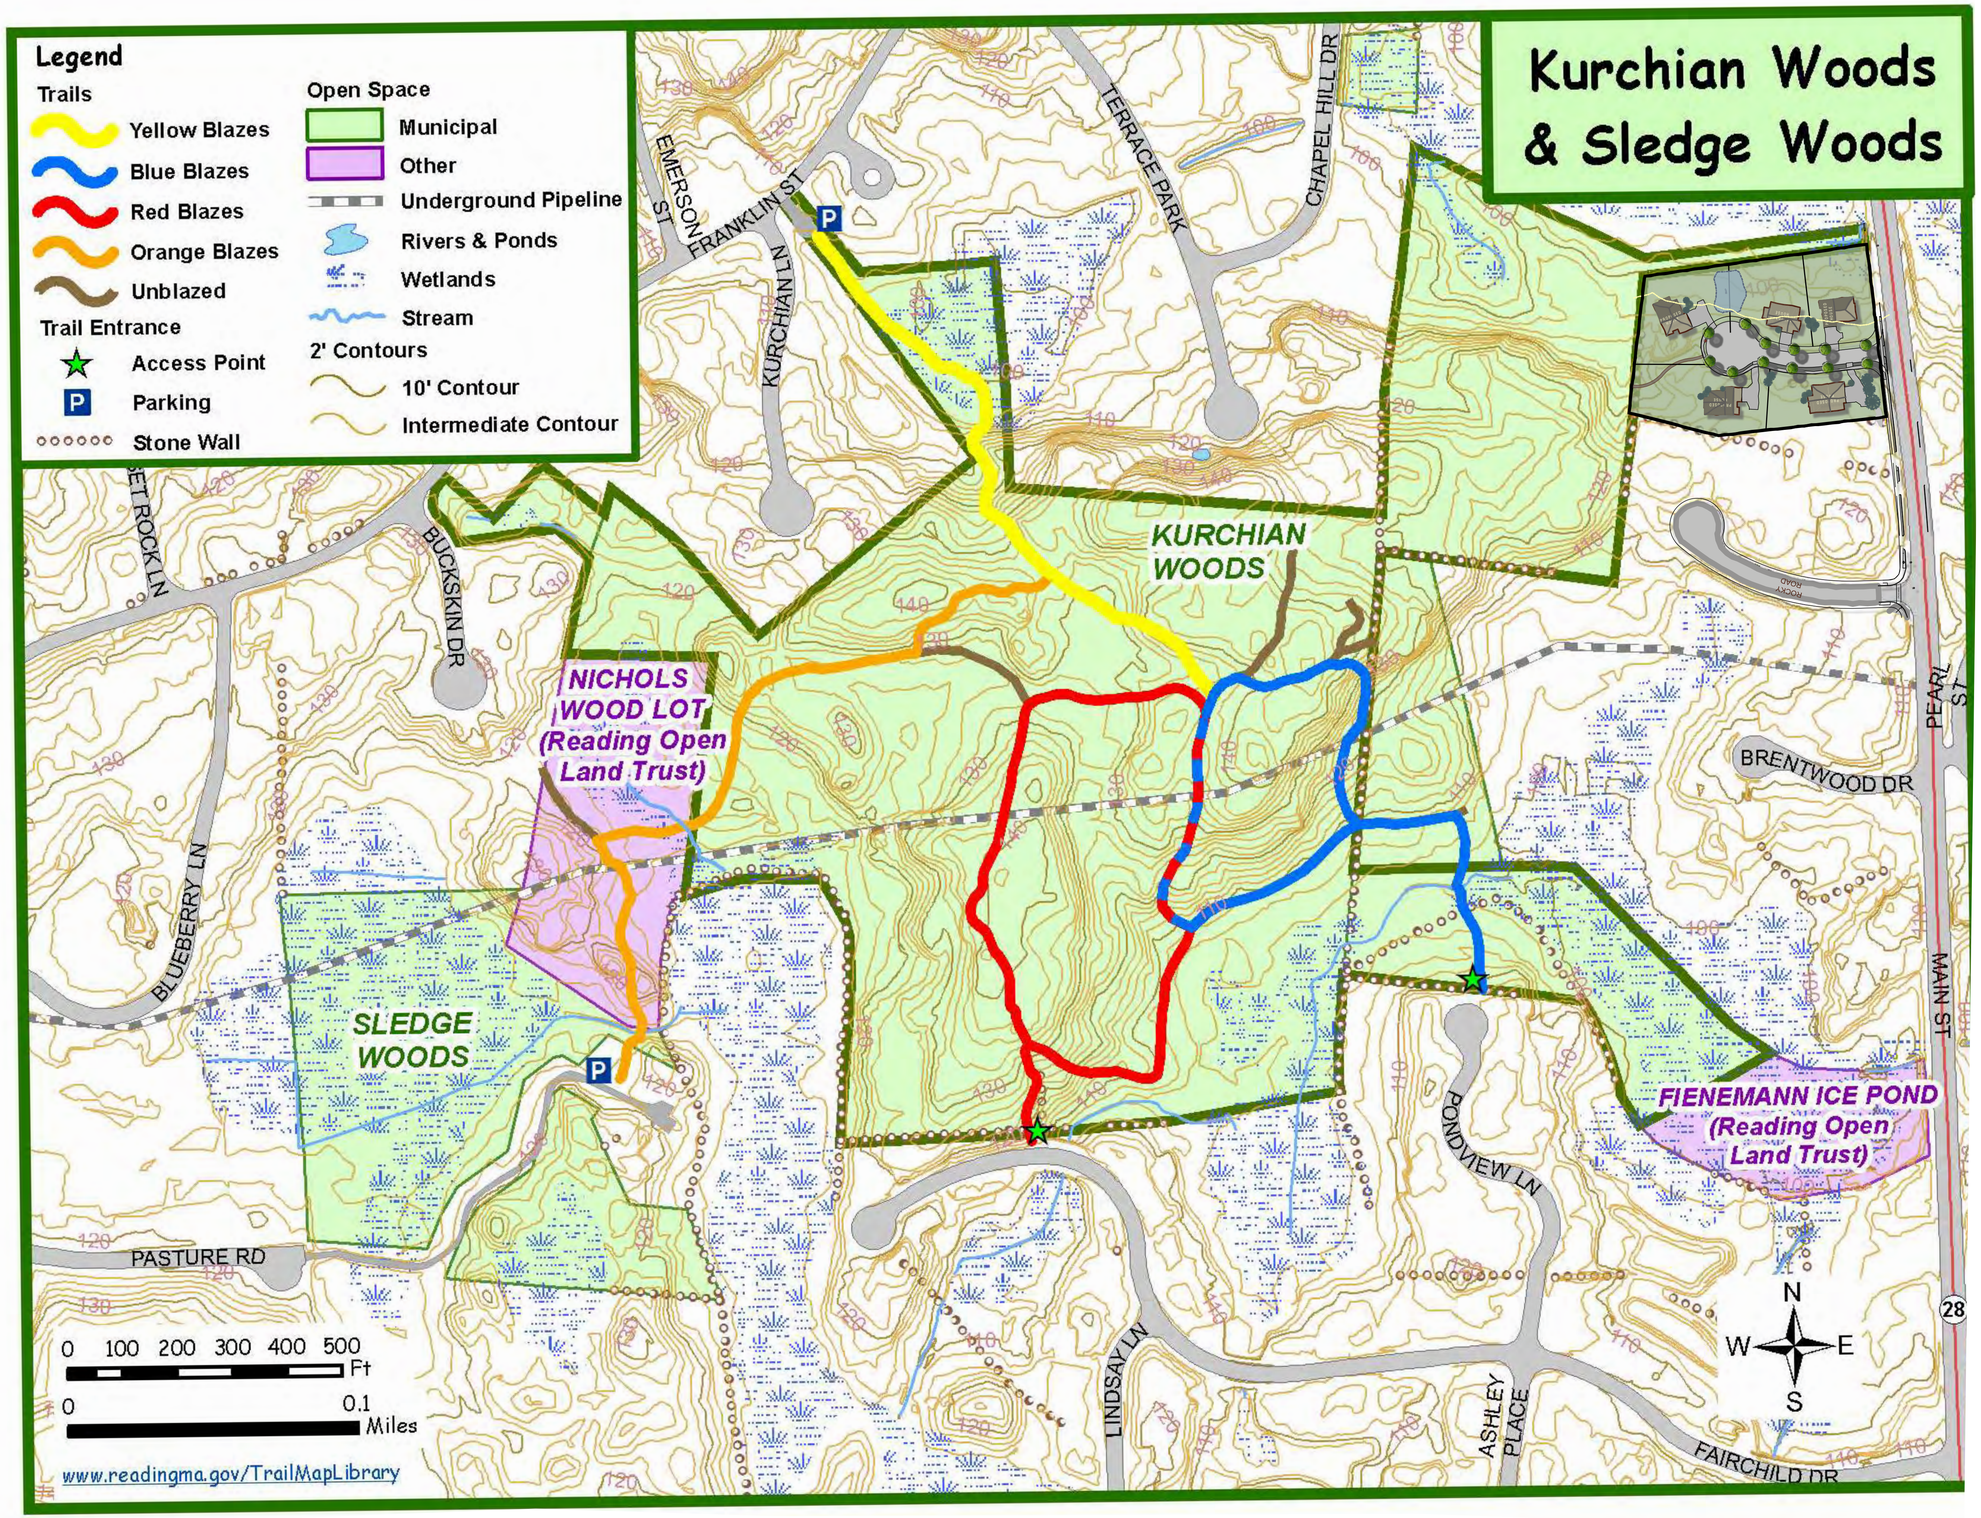
WILLIAMS & SPARAGES
ENGINEERS · PLANNERS · SURVEYORS
189 NORTH MAIN STREET
SUITE 101
MIDDLETON, MA 01949
PHONE: (978) 539-8088
FAX: (978) 539-8200
WSENGINEERS.COM