EXISTING CONDITION WATERSHED & SOILS MAP
1260-1264 MAIN STREET
READING, MA

SCALE: 1" = 40' (0' 20' 40' 80')

DATE: DECEMBER 7, 2016

WILLIAMS & SPARAGES
ENGINEERS | PLANNERS | SURVEYORS
189 NORTH MAIN STREET
SUITE 101
MIDDLETON, MA 01949
PHONE: (978) 539-8088
FAX: (978) 539-8200
WSENGINEERS.COM

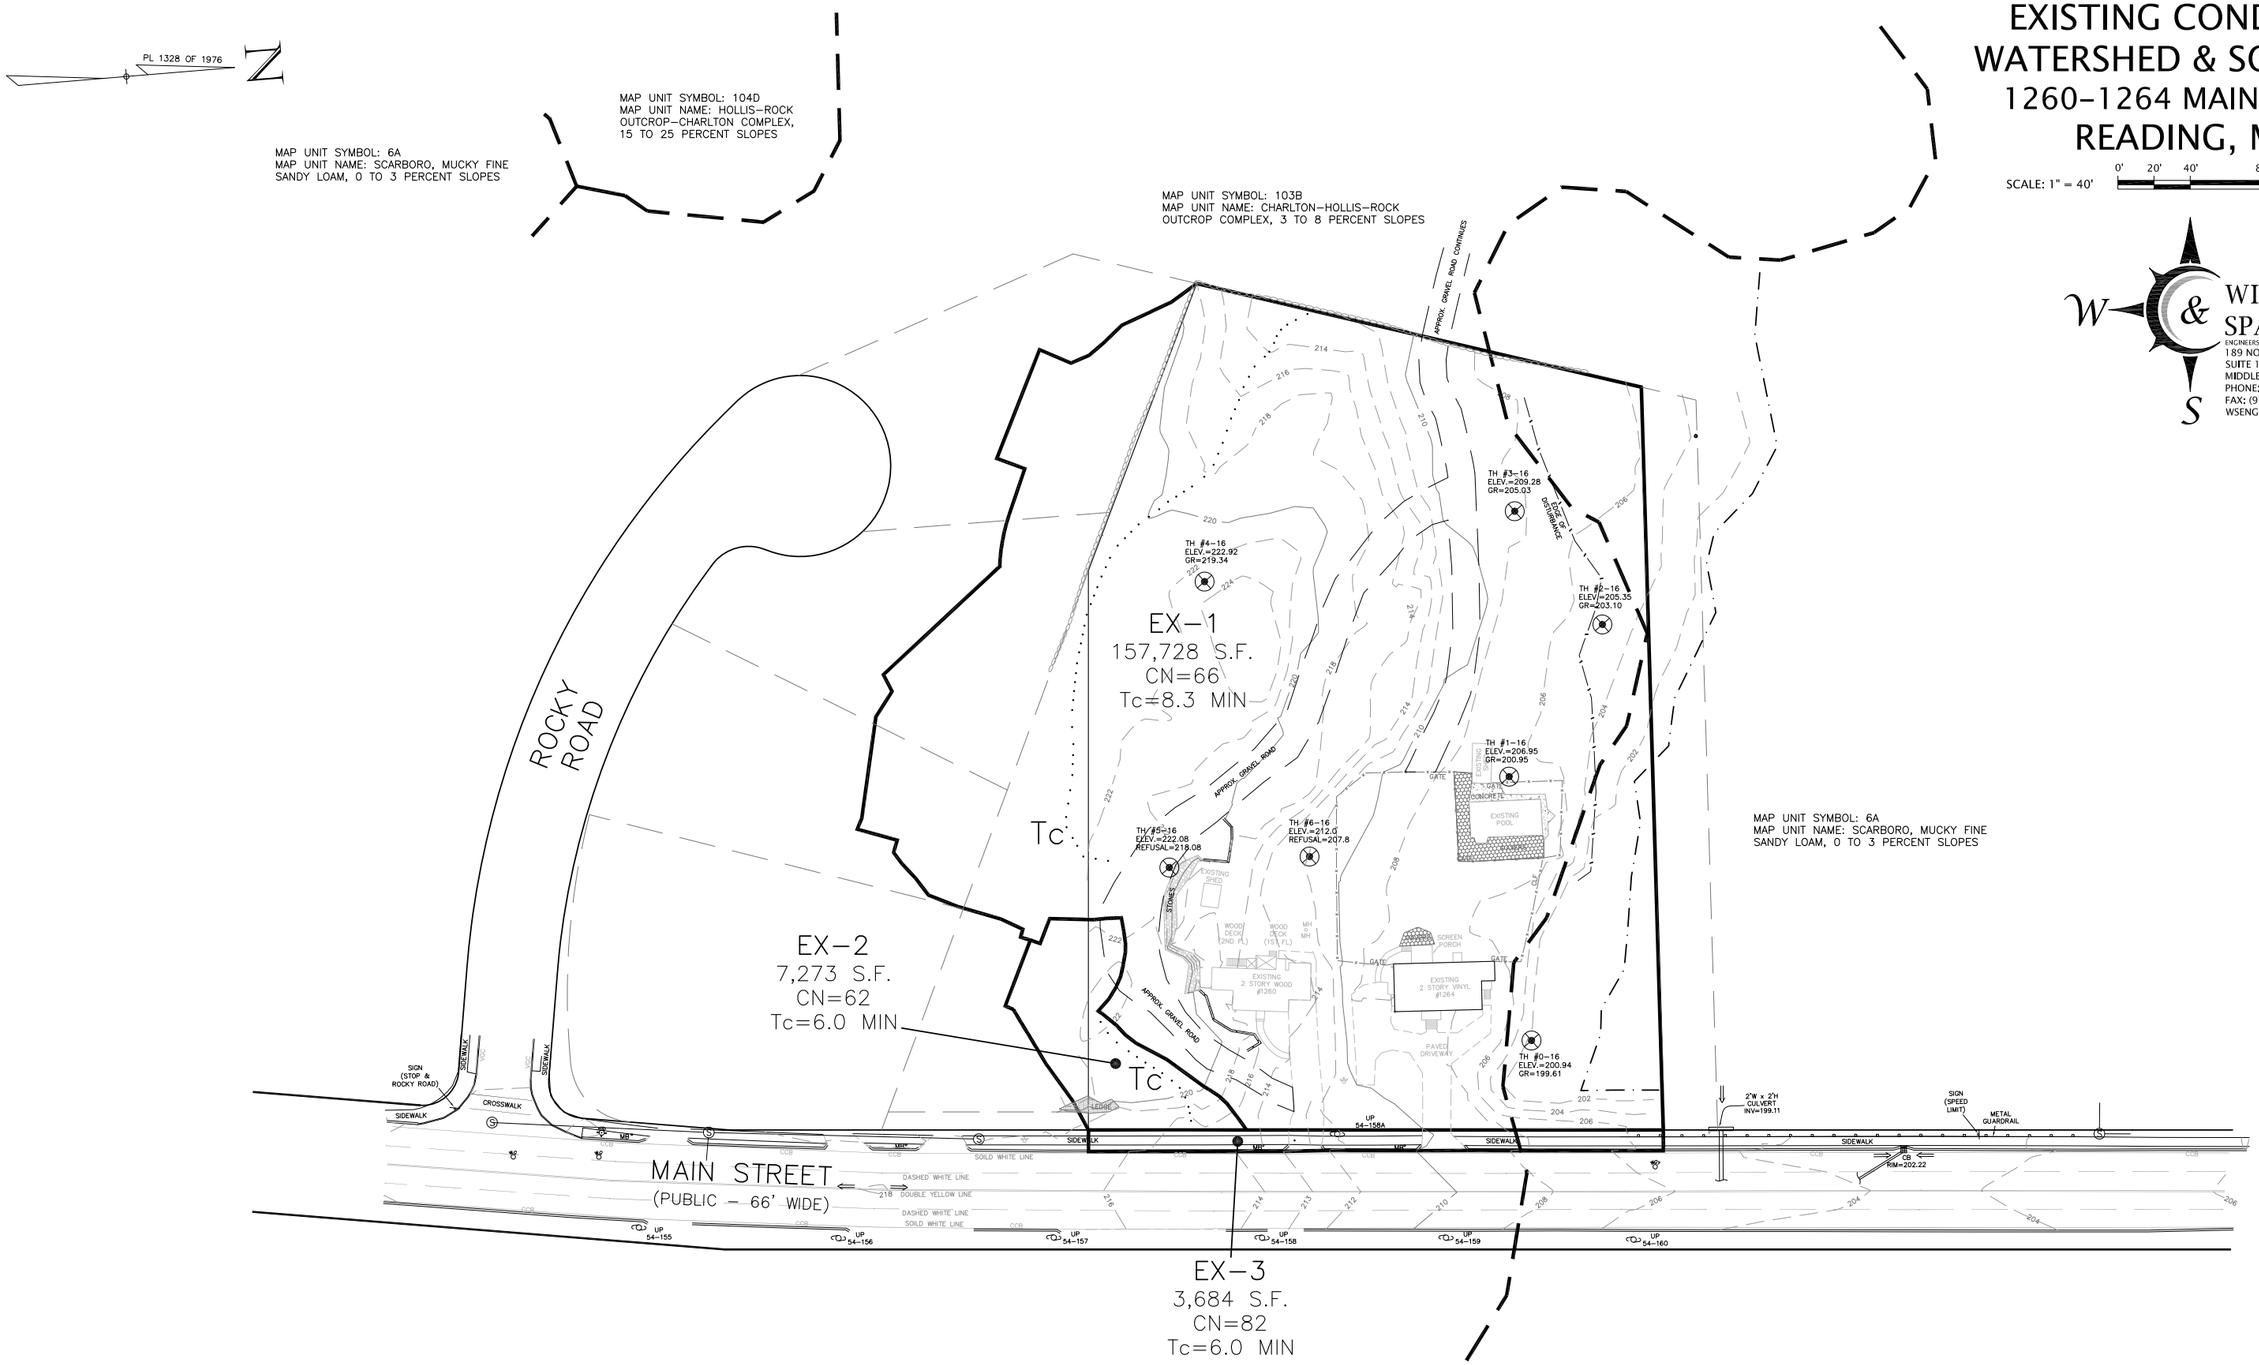

LEGEND

WATERSHED BOUNDARY LINE	
TIME OF CONCENTRATION	Tc
SOIL BOUNDARY LINE	
SURFACE FLOW DIRECTION	⟹

1) EXISTING TOPOGRAPHY IS THE RESULT OF AN ACTUAL FIELD SURVEY CONDUCTED BY WILLIAMS & SPARAGES.

2) THE LIMITS OF THE BORDERING VEGETATED WETLANDS HAVE BEEN DELINEATED BY WILLIAMS & SPARAGES.

PROPOSED CONDITION WATERSHED & SOILS MAP
1260-1264 MAIN STREET
READING, MA

SCALE: 1" = 40' (0' 20' 40' 80')

DATE: DECEMBER 7, 2016

WILLIAMS & SPARAGES
ENGINEERS | PLANNERS | SURVEYORS
189 NORTH MAIN STREET
SUITE 101
MIDDLETON, MA 01949
PHONE: (978) 539-8088
FAX: (978) 539-8200
WSENGINEERS.COM

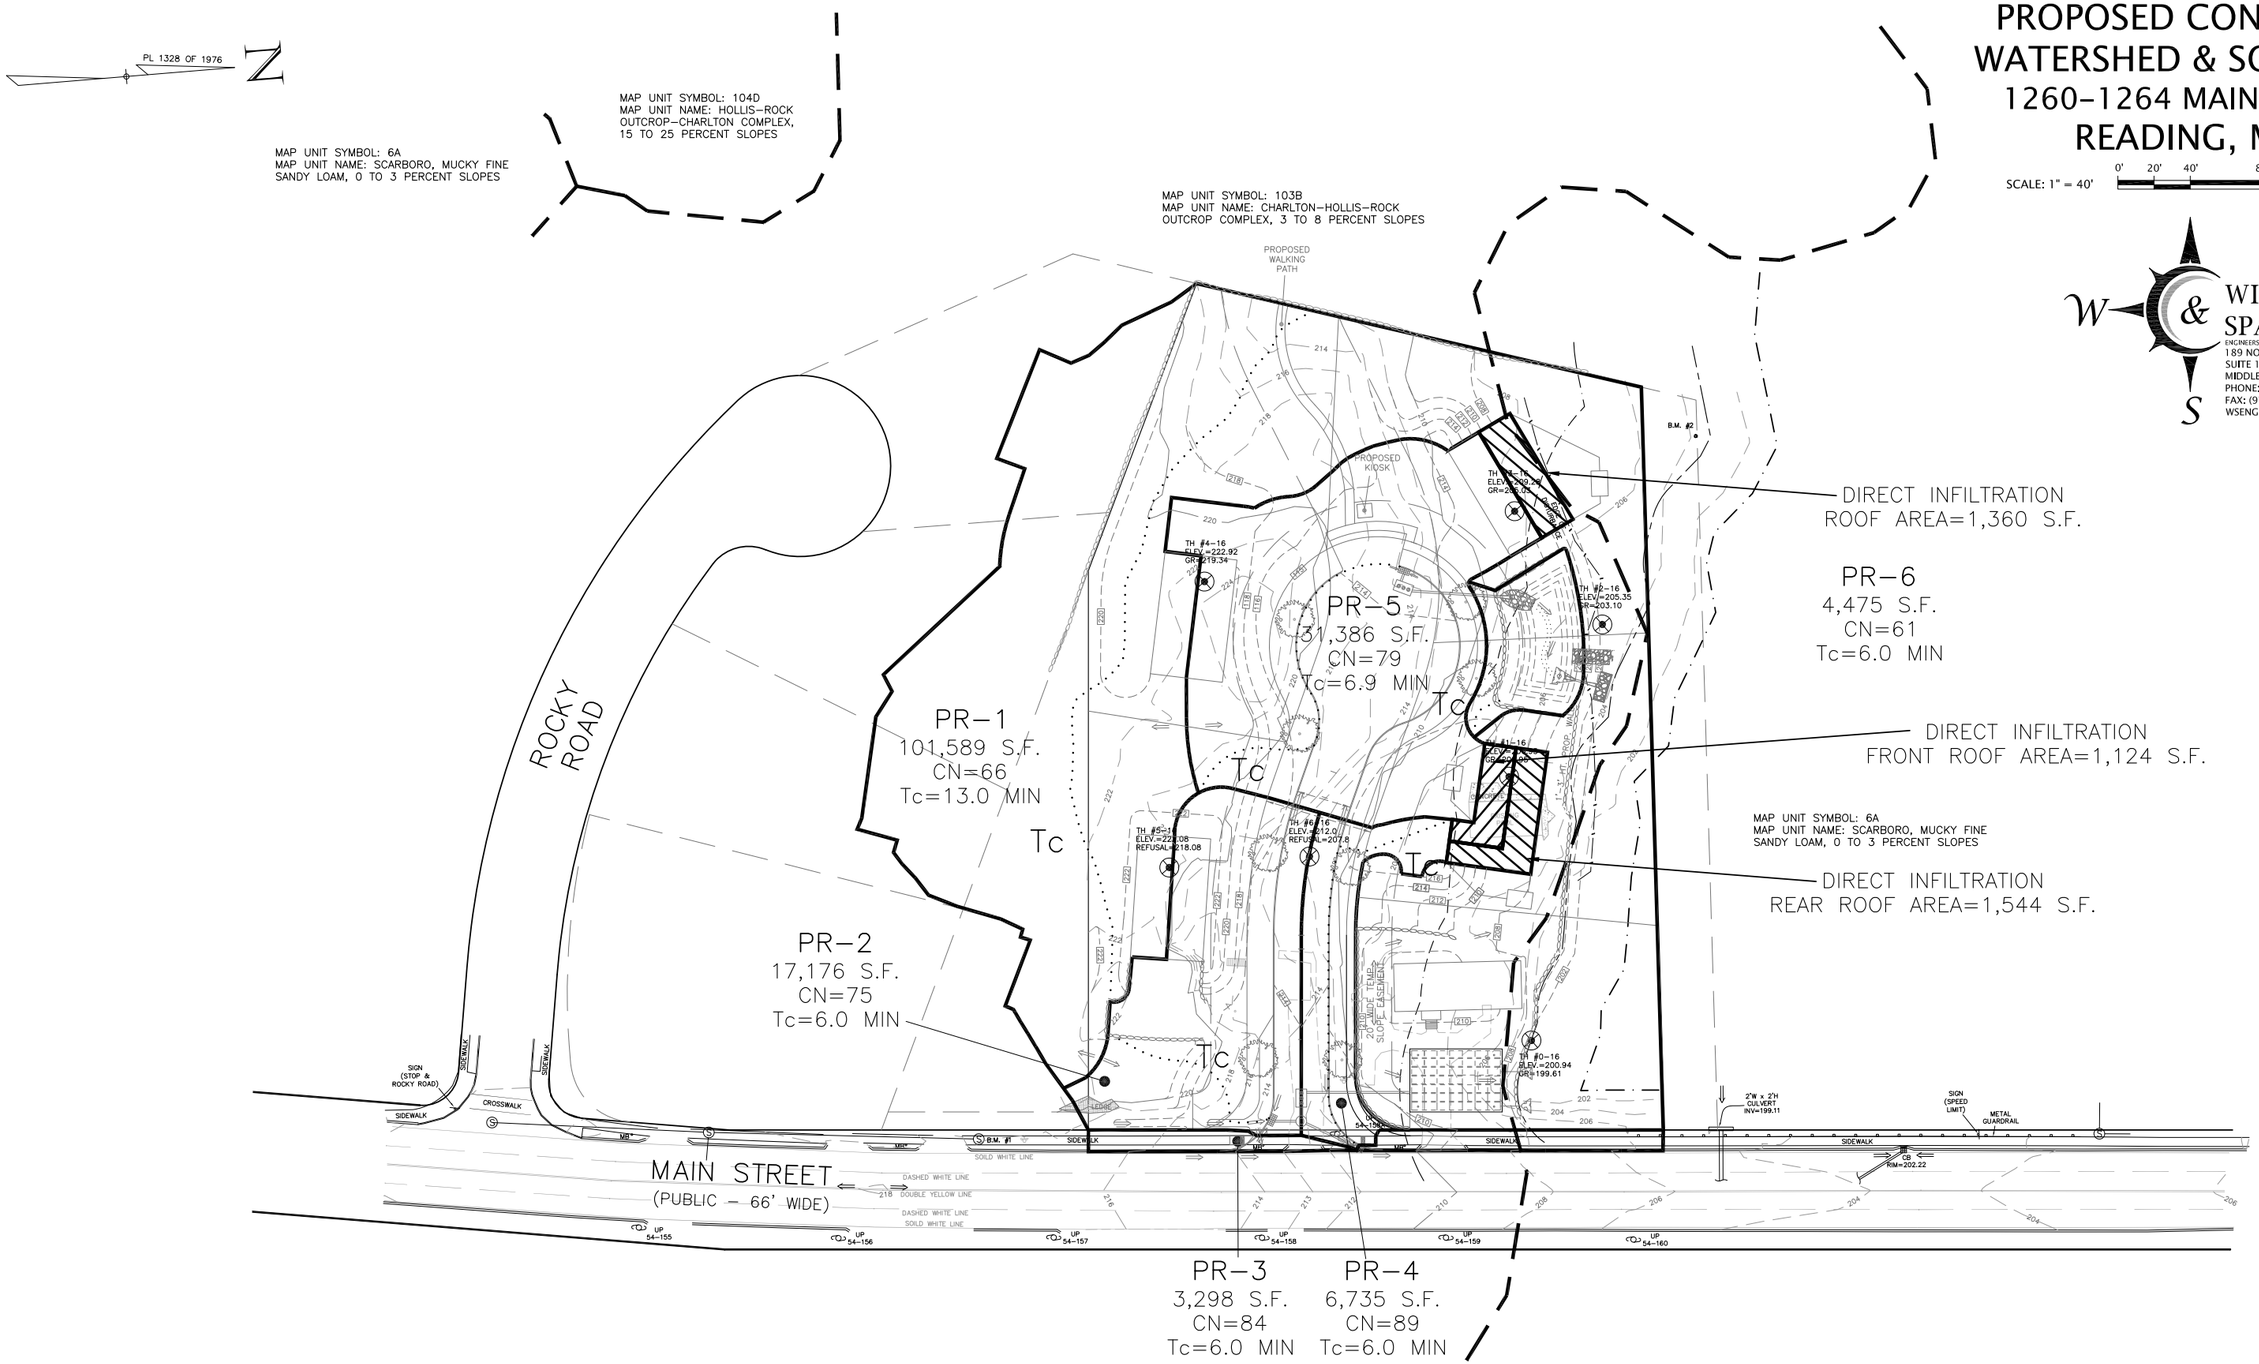

1) EXISTING TOPOGRAPHY IS THE RESULT OF AN ACTUAL FIELD SURVEY CONDUCTED BY WILLIAMS & SPARAGES.

2) THE LIMITS OF THE BORDERING VEGETATED WETLANDS HAVE BEEN DELINEATED BY WILLIAMS & SPARAGES.

LEGEND

WATERSHED BOUNDARY LINE	
TIME OF CONCENTRATION	Tc
SOIL BOUNDARY LINE	
SURFACE FLOW DIRECTION	⟹