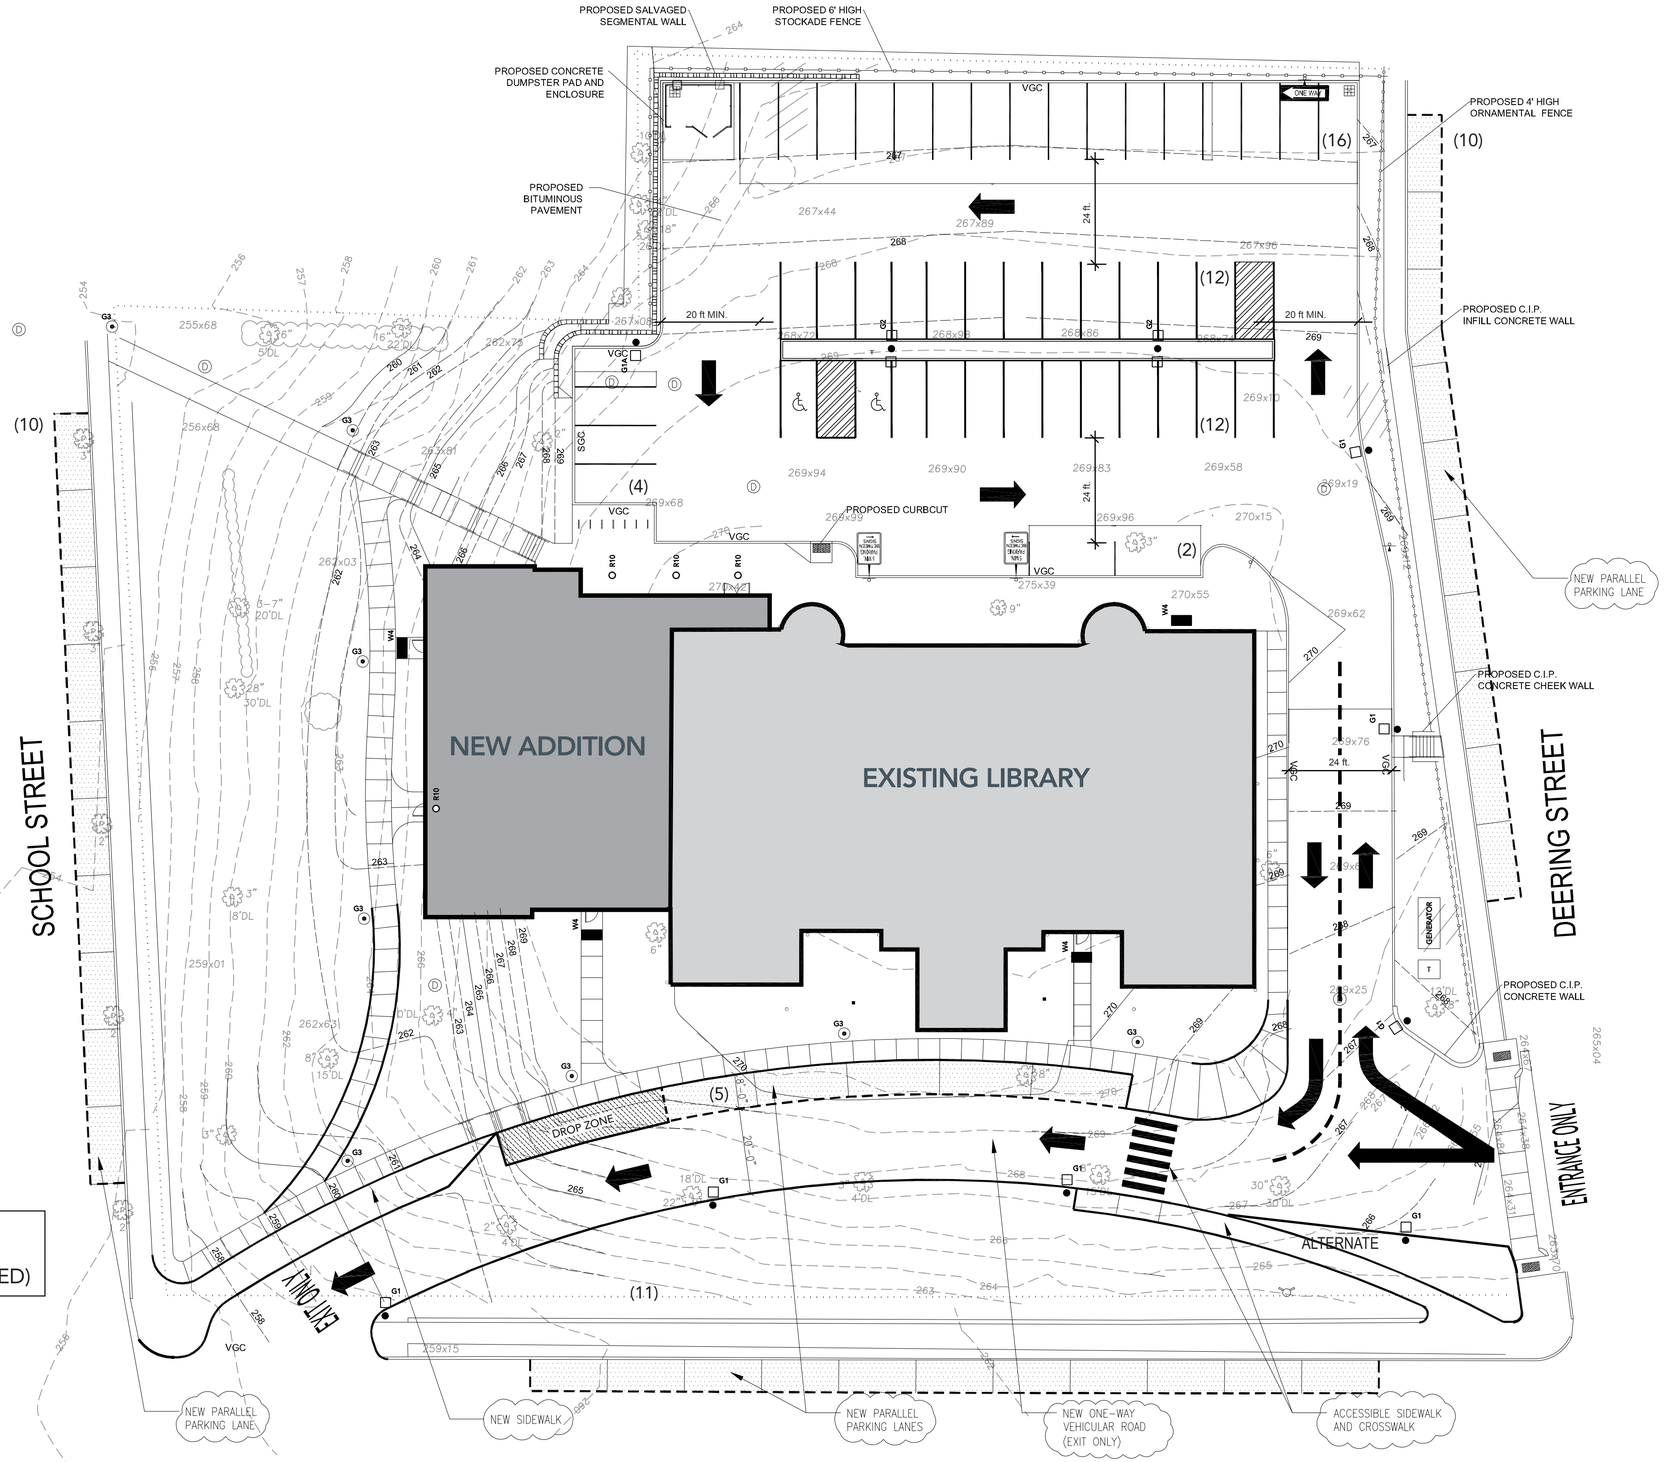

PROPOSED PARKING
- 51 SPOTS
(2 ACCESSIBLE INCLUDED)

Reading Public Library

64 Middlesex Avenue, Reading, MA
06.16.2014

REVISED SITE PLAN 1" = 20'-0"

cbt