Prescott Street Residential, Reading, Massachusetts

Ground Floor Plan

06.14.2016

CUBE 3 STUDIO

COPYRIGHT (C) 2016 CUBE 3 STUDIO LLC, ALL RIGHTS RESERVED

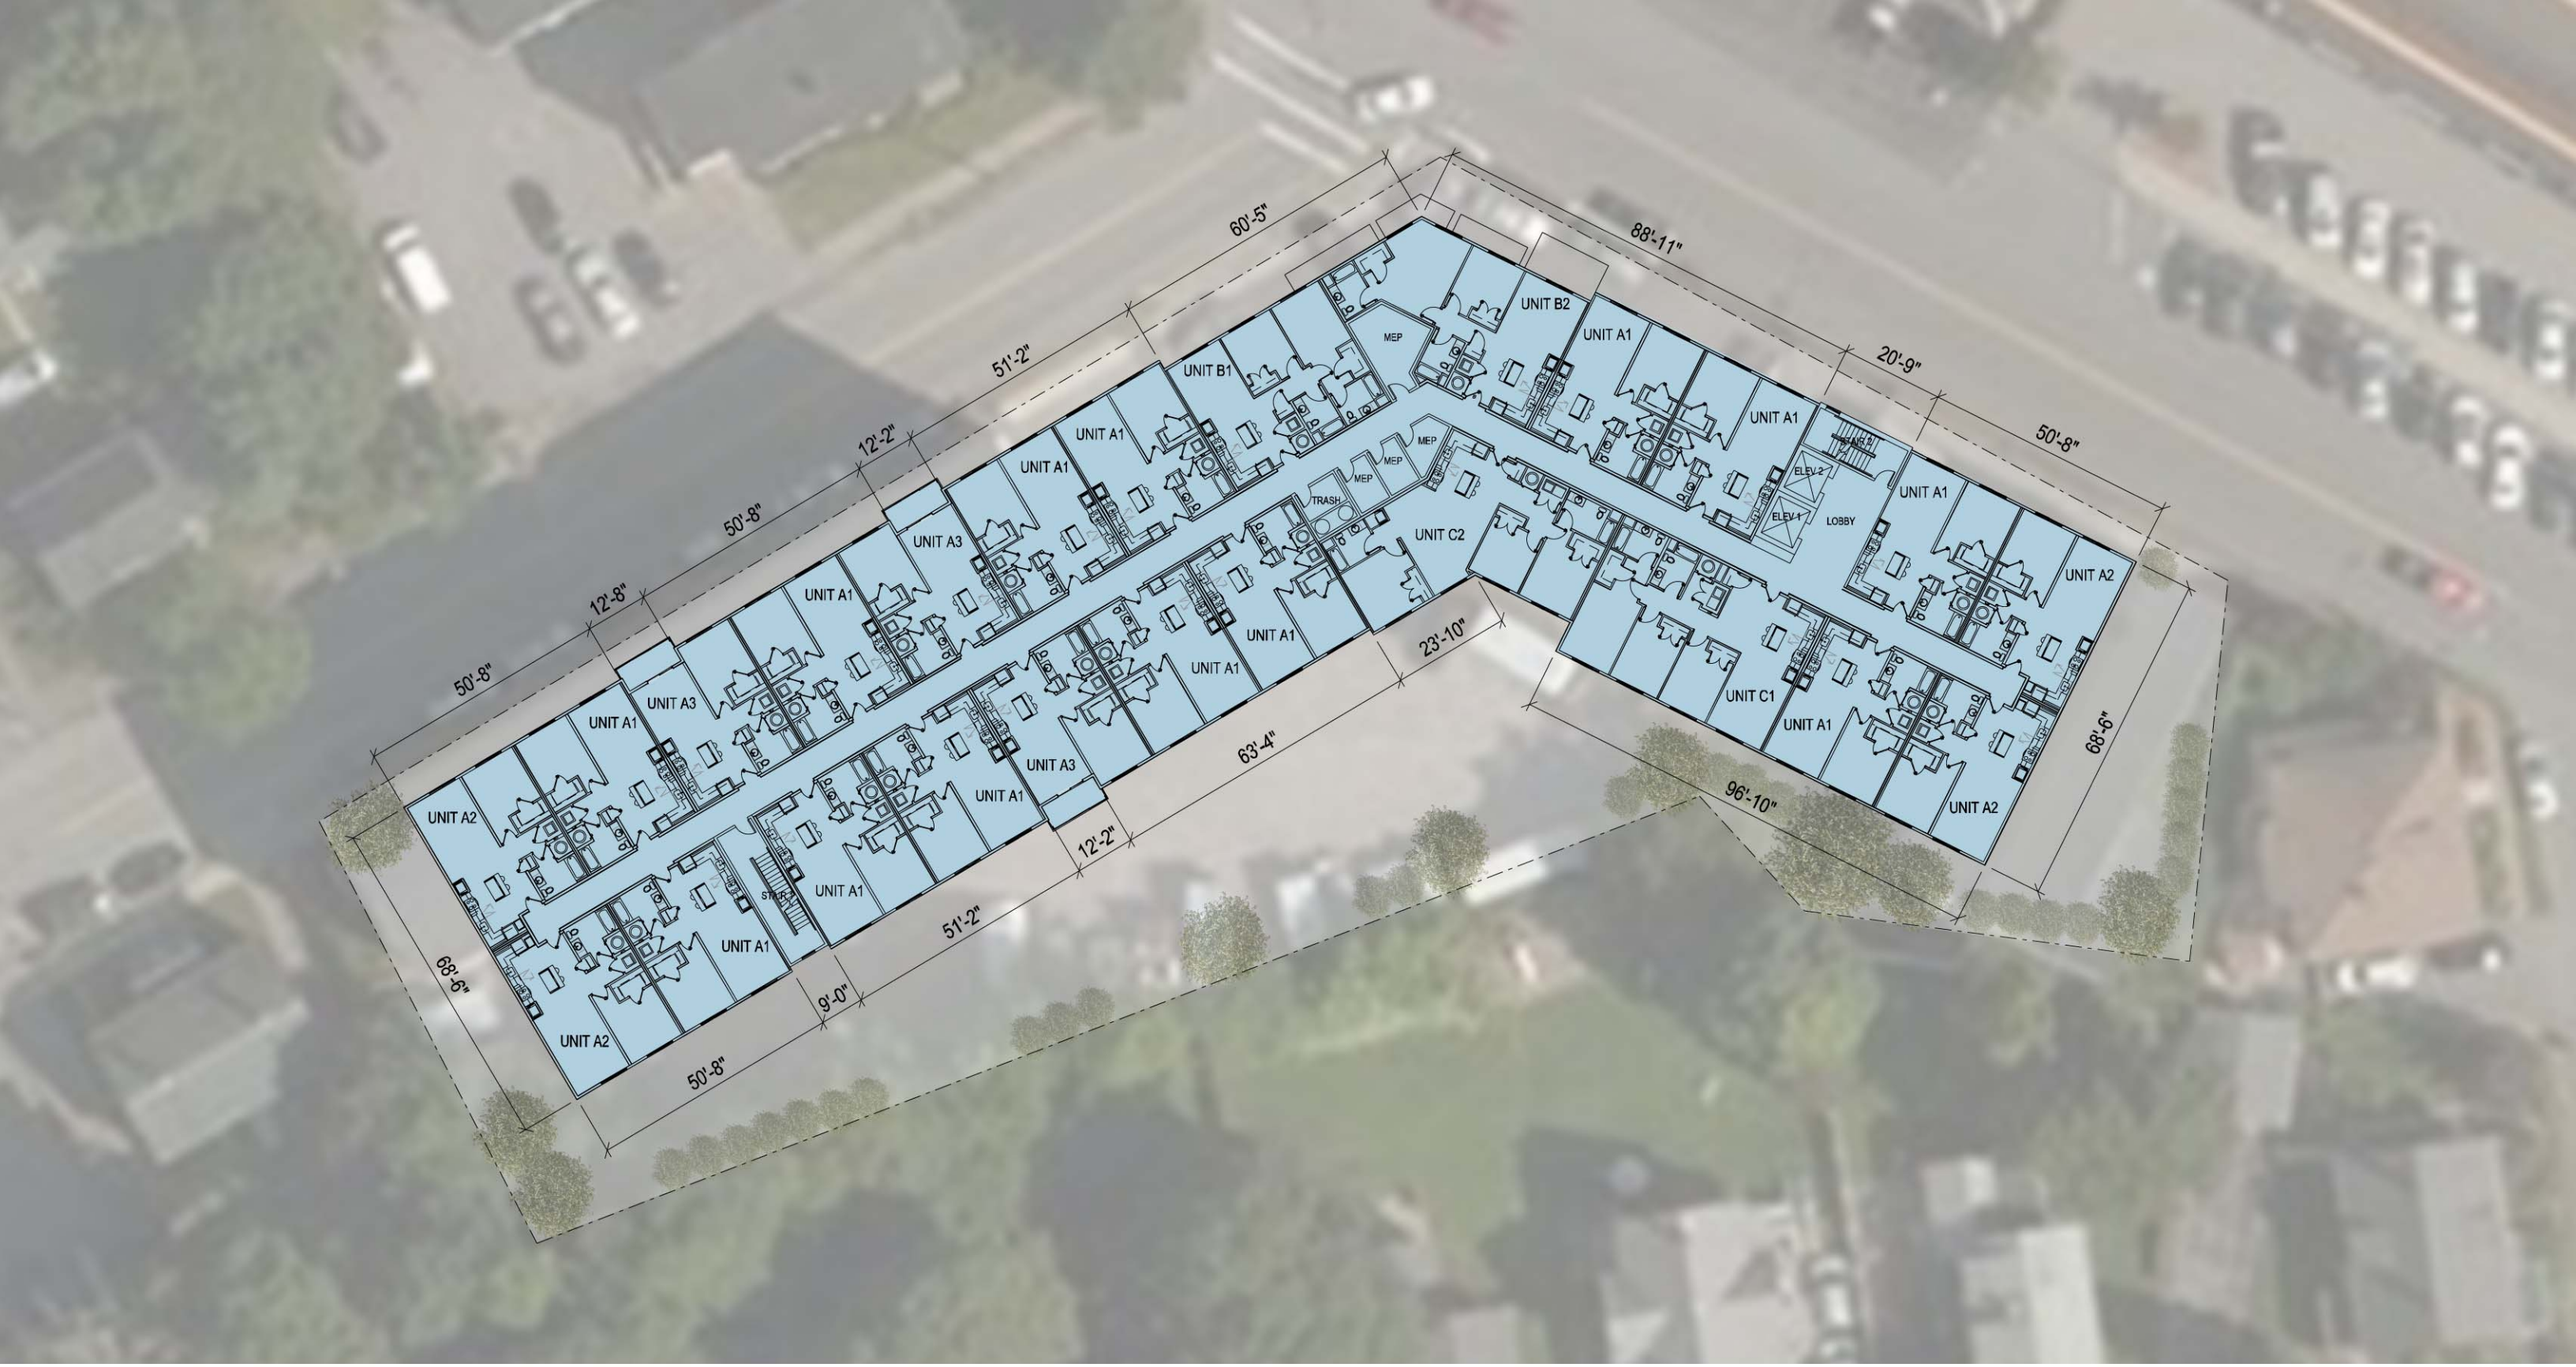

Prescott Street Residential, Reading, Massachusetts

Second Floor Plan

06.14.2016

COPYRIGHT (C) 2016 CUBE 3 STUDIO LLC, ALL RIGHTS RESERVED

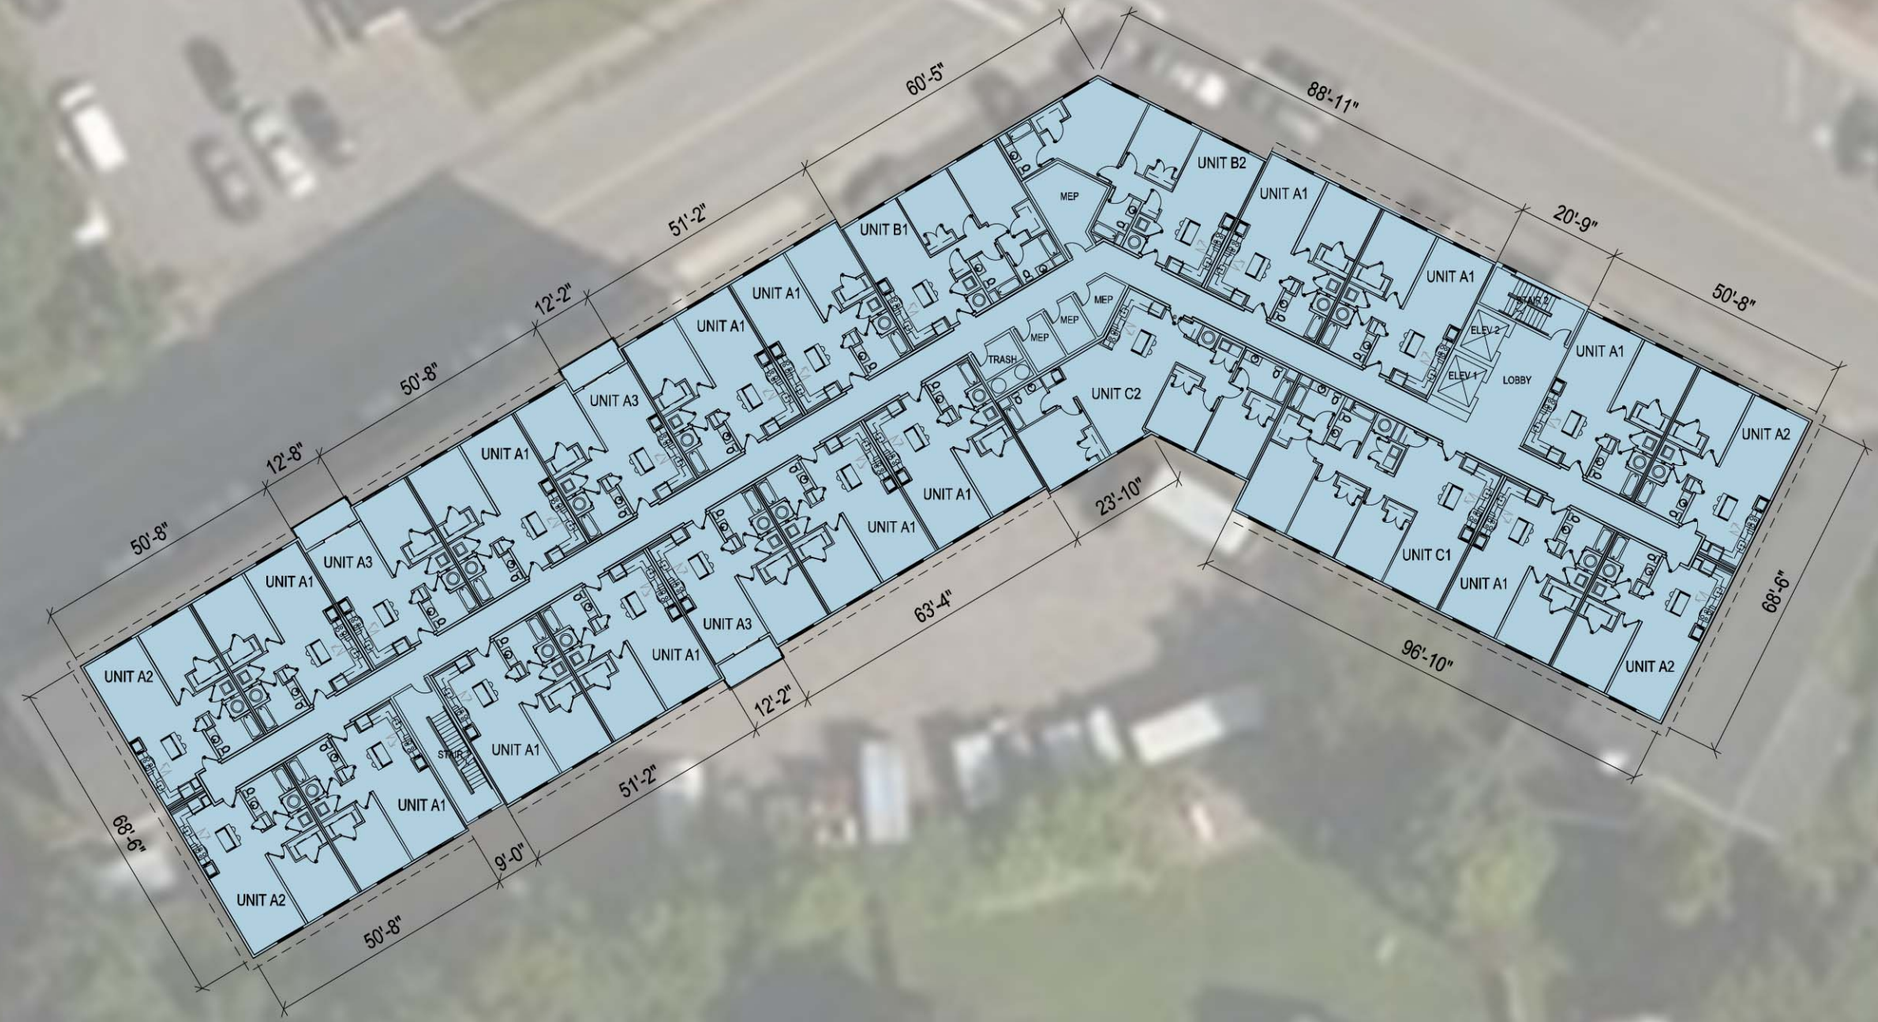

Prescott Street Residential, Reading, Massachusetts

Third Floor Plan

06.14.2016

CUBE 3 STUDIO

COPYRIGHT (C) 2016 CUBE 3 STUDIO LLC, ALL RIGHTS RESERVED

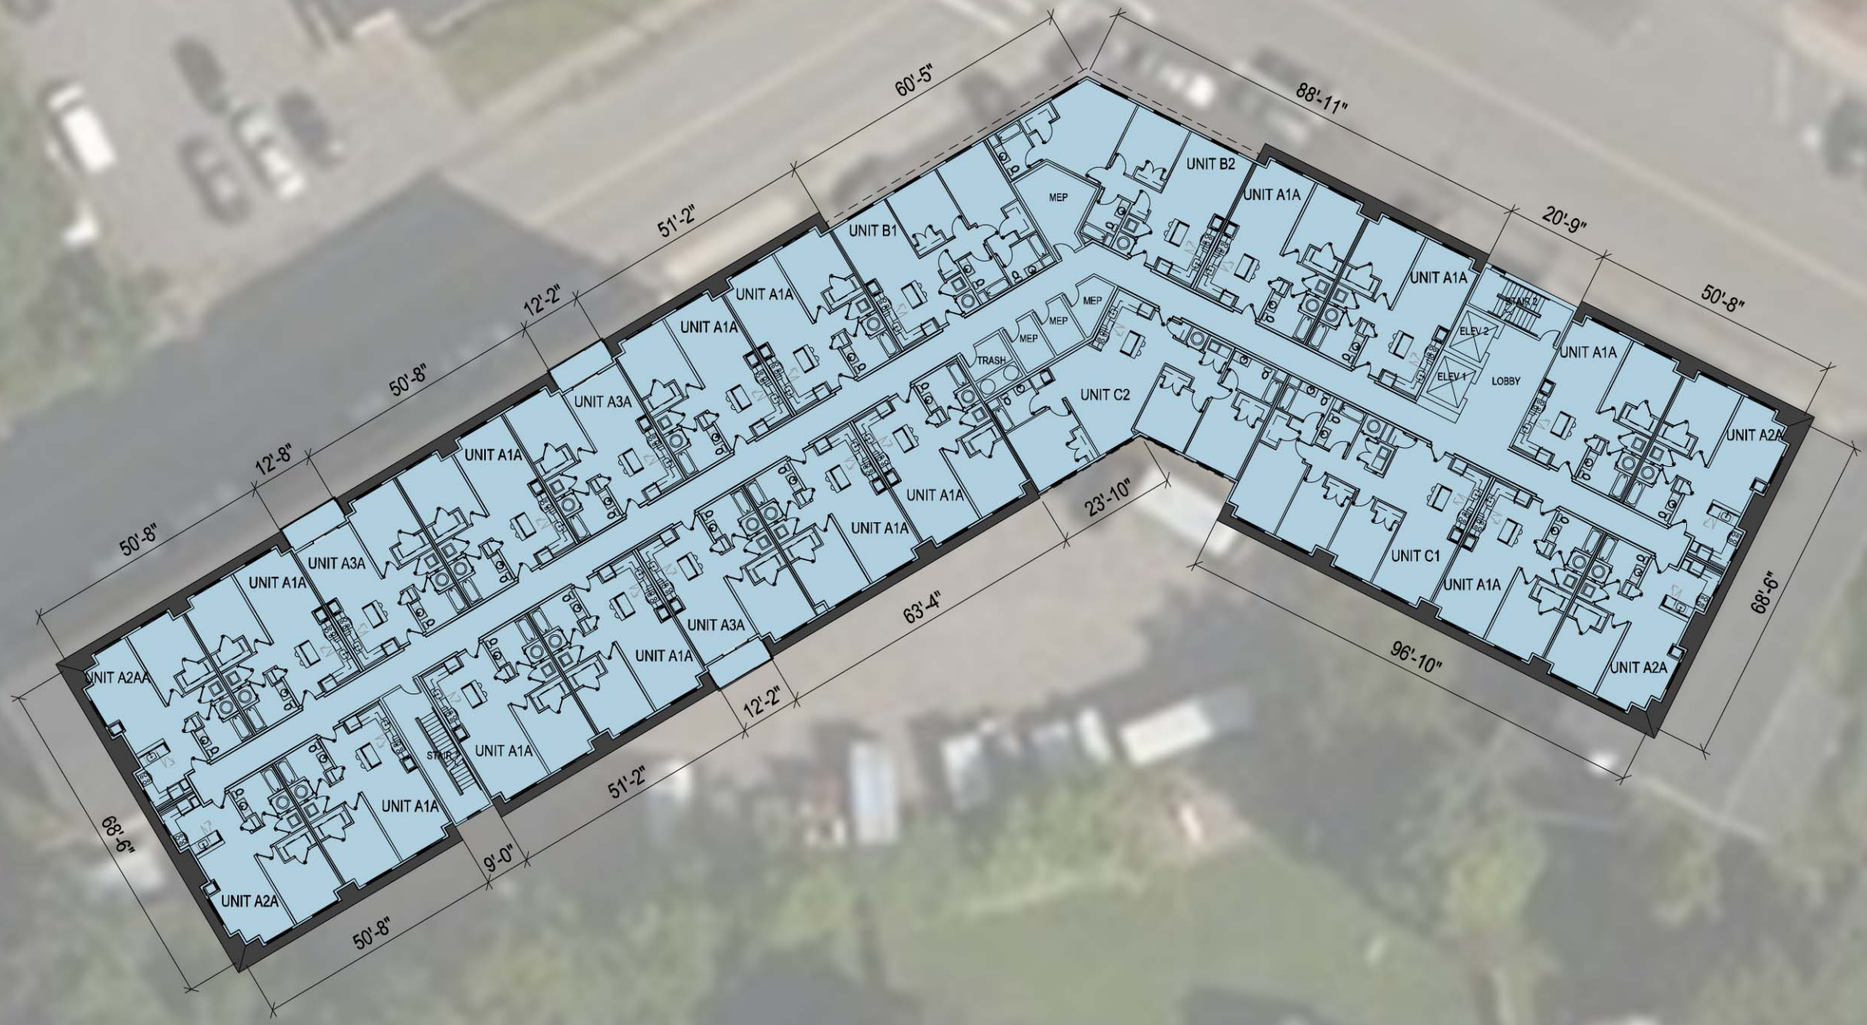

Prescott Street Residential, Reading, Massachusetts

Fourth Floor Plan

06.14.2016

CUBE 3 STUDIO

COPYRIGHT (C) 2016 CUBE 3 STUDIO LLC, ALL RIGHTS RESERVED

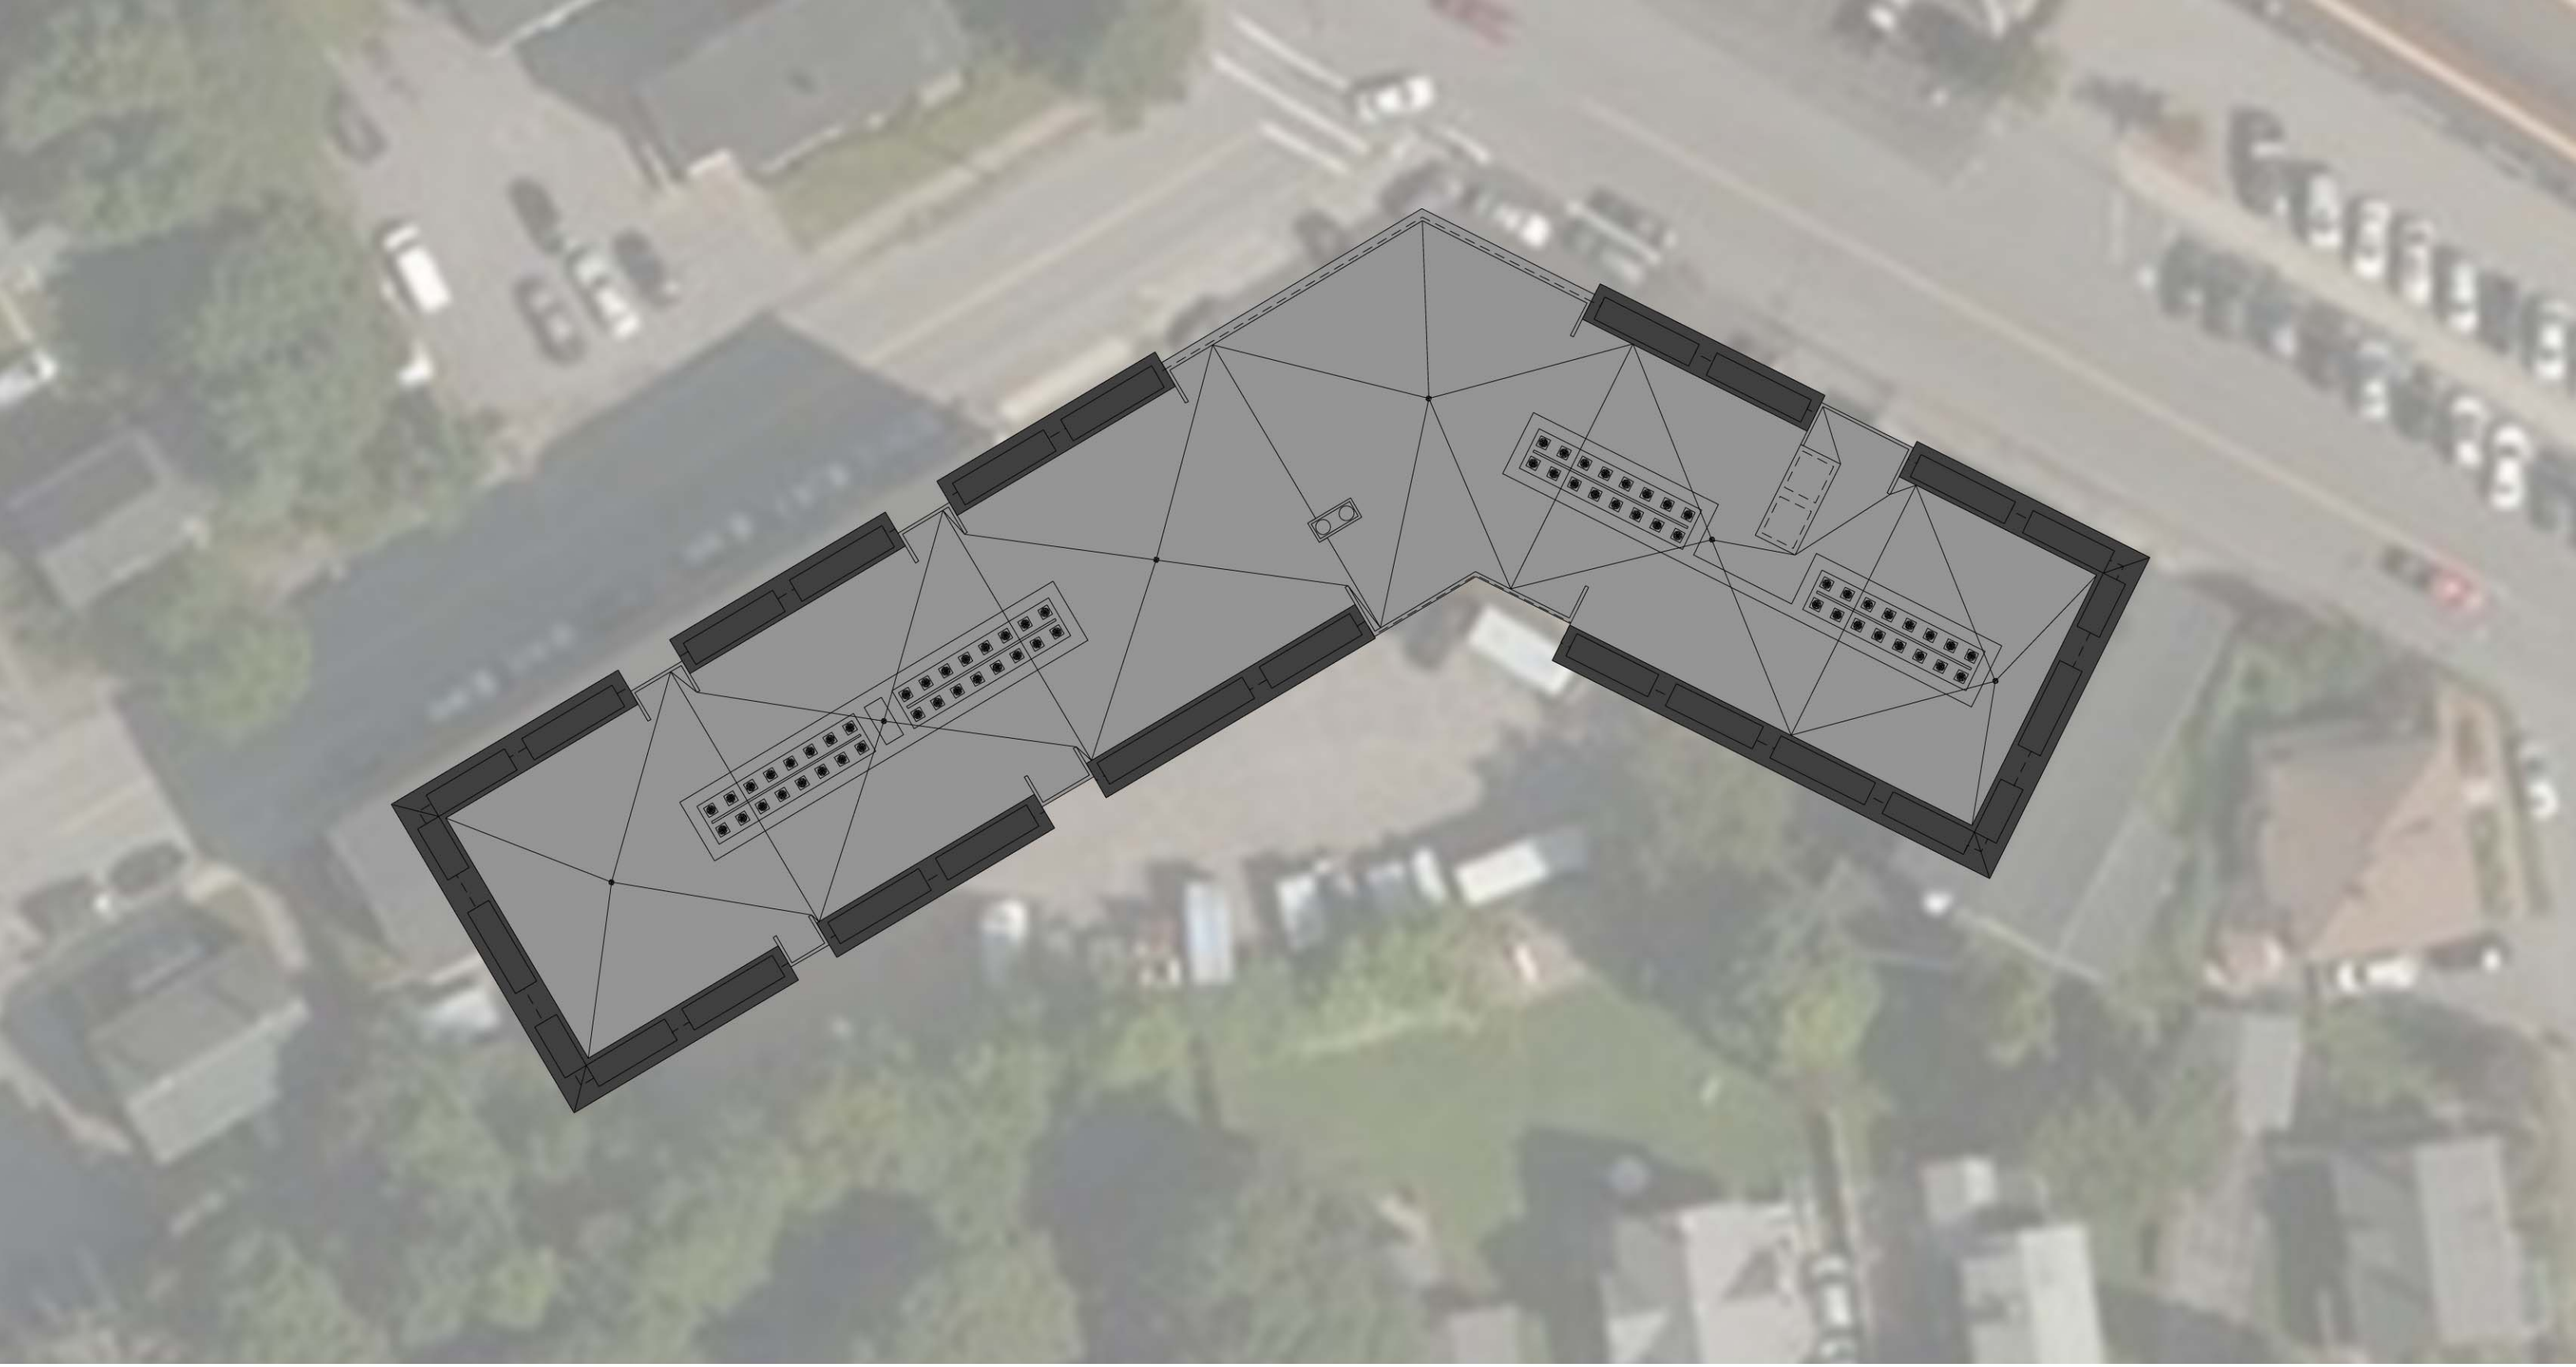

Prescott Street Residential, Reading, Massachusetts

Fifth Floor Plan

06.14.2016

CUBE 3 STUDIO

COPYRIGHT (C) 2016 CUBE 3 STUDIO LLC, ALL RIGHTS RESERVED