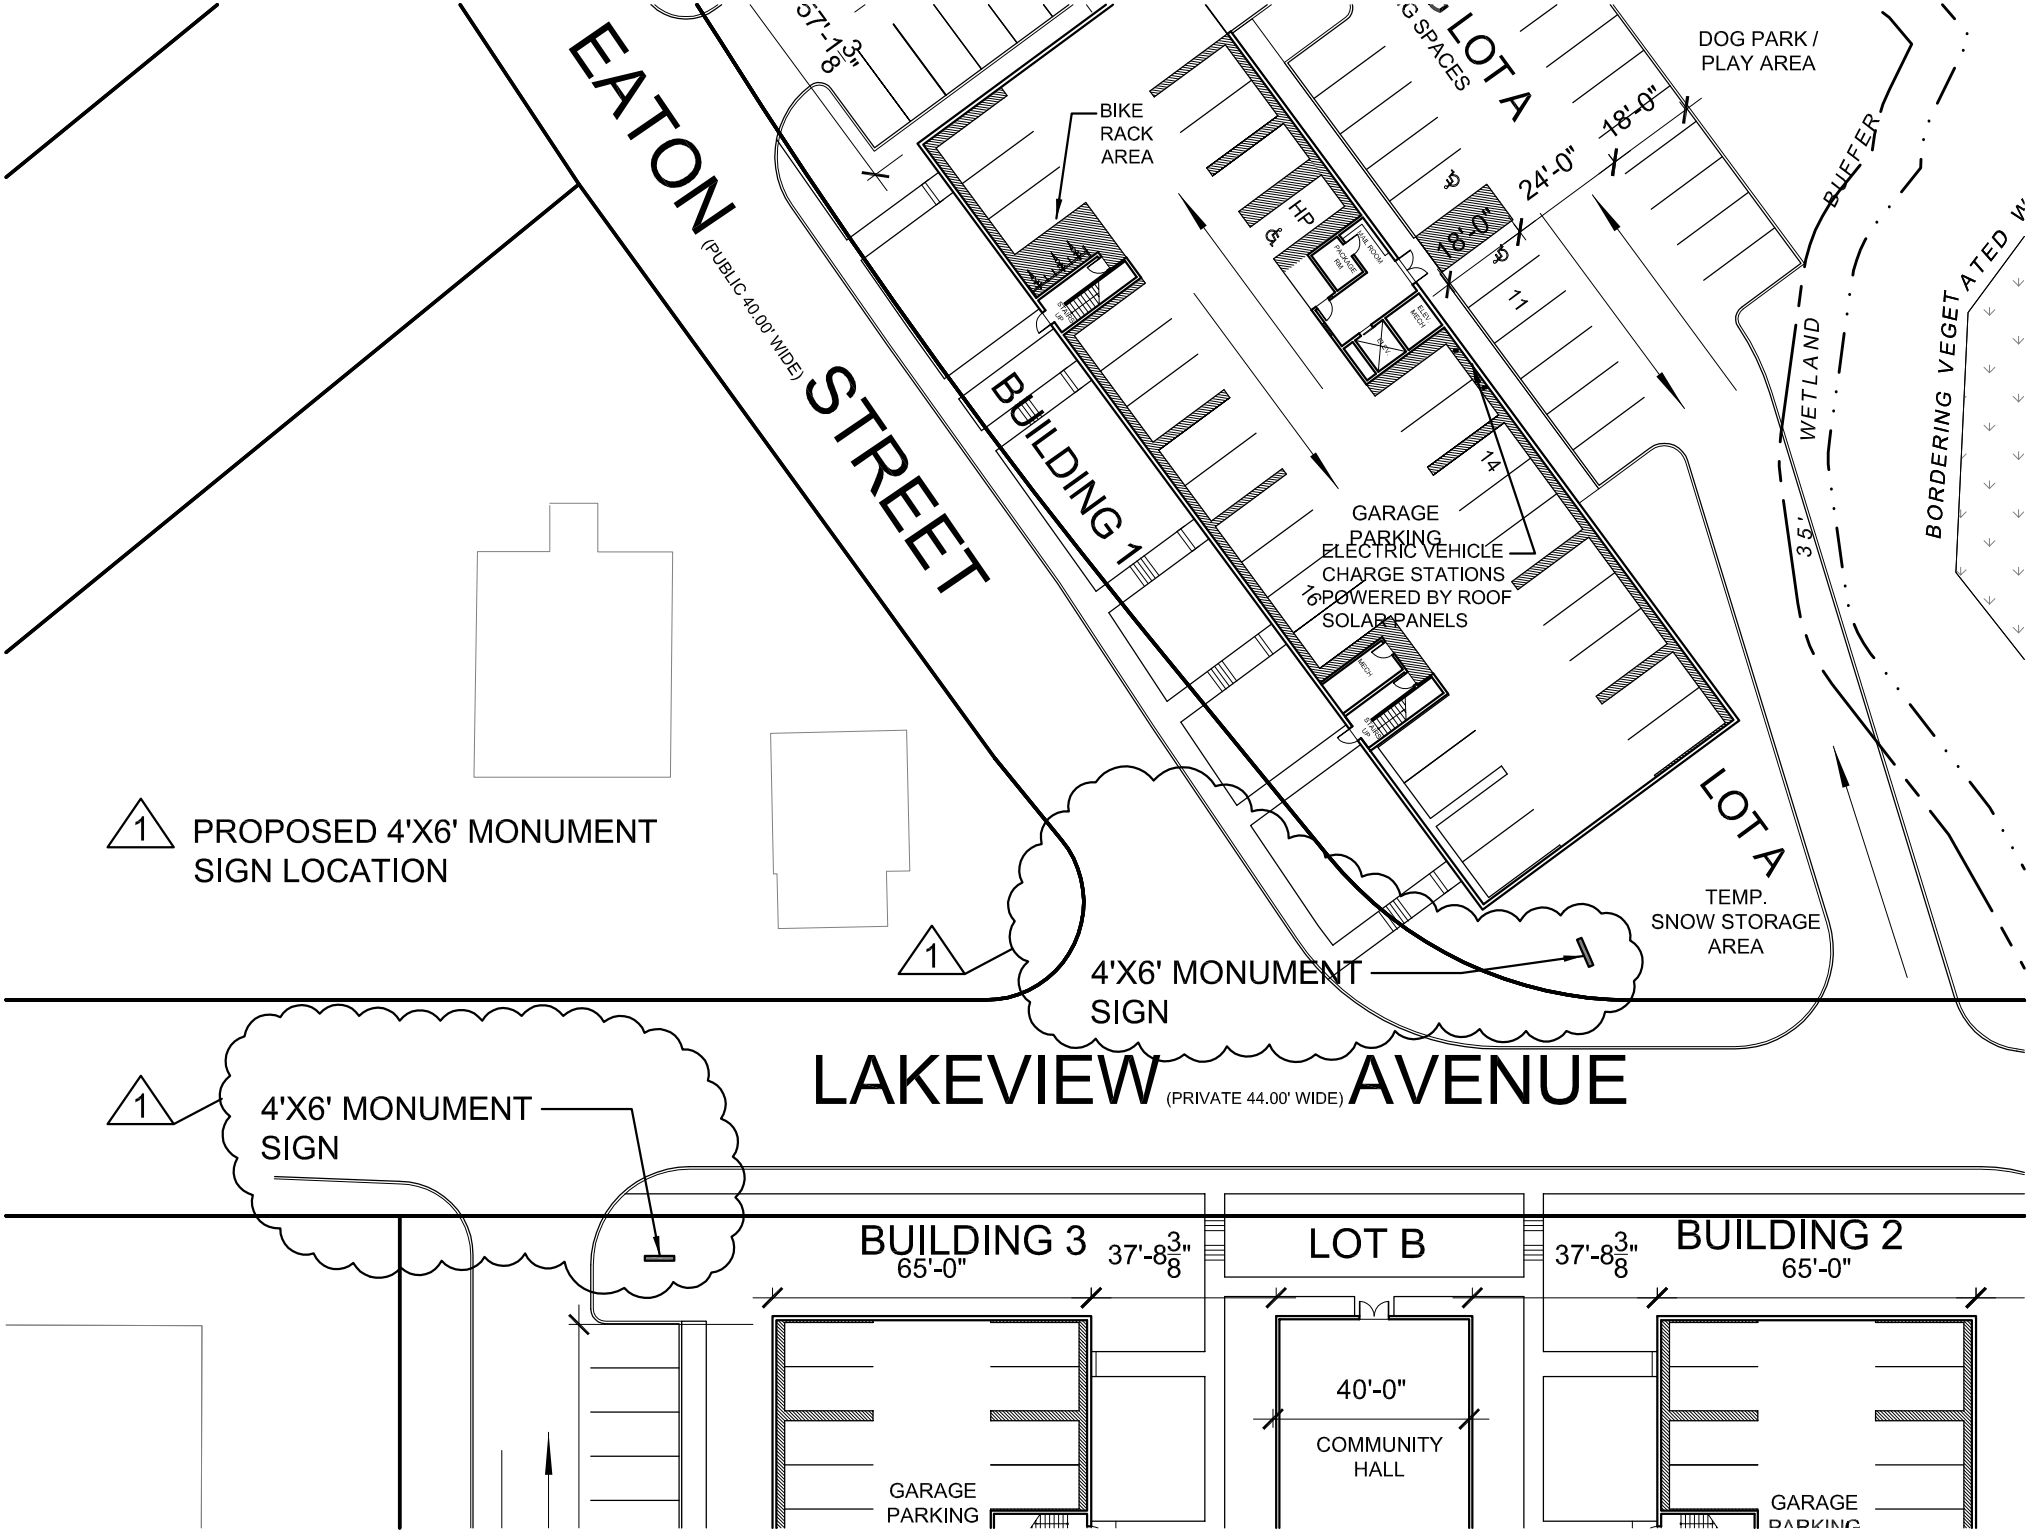
EATON STREET
(PUBLIC 40.00' WIDE)
BIKE RACK AREA
BUILDING 1
LOT A
G SPACES
DOG PARK / PLAY AREA
24'-0"
18'-0"
BUFFER
WETLAND
BORDERING VEGETATED W
35'
GARAGE PARKING
ELECTRIC VEHICLE CHARGE STATIONS POWERED BY ROOF SOLAR PANELS
LOT A
TEMP. SNOW STORAGE AREA
1 PROPOSED 4'X6' MONUMENT SIGN LOCATION
1
4'X6' MONUMENT SIGN
LAKEVIEW AVENUE
(PRIVATE 44.00' WIDE)
1
4'X6' MONUMENT SIGN
BUILDING 3
65'-0"
37'-8 3/8"
LOT B
37'-8 3/8"
BUILDING 2
65'-0"
40'-0"
COMMUNITY HALL
GARAGE PARKING
GARAGE PARKING